SCDHEC OFFICE OF OCEAN AND COASTAL RESOURCE MANAGEMENT
PERMIT APPLICATION PUBLIC NOTICE

March 3, 2006

Permit Number: OCRM-06-844
Permit ID: 54271

The SCDHEC Office of Ocean and Coastal Resource Management has received an application for a permit for the alteration of a critical area. This application was submitted pursuant to the Coastal Zone Management Act (Act 123) of the 1977 South Carolina General Assembly. The application, in brief, is described as follows:

APPLICANT: Carey Ann Kelley
C/o Steadfast Marine Services Inc
P O Box 219
St Helena Island SC 29920

LOCATION: On and adjacent to tributary of Broad Creek at 62 Widewater Rd, Hilton Head Island, Beaufort County, South Carolina.
TMS#: R510-010-000-0238-0000.

WORK: The work as proposed consists of constructing a private dock and timber bulkhead. The proposed structure will have a 4'x80' walkway with handrails. At the end of the walkway will be a 4'x24' ramp connected to a 10'x26' floating dock. The purpose for the dock is for the property owner's private, recreational use. The proposed bulkhead will be 3' high by 86' long with 10' wing walls and placed along an eroding shoreline. The purpose for the bulkhead is for erosion control.

This public notice is being distributed to all known interested persons and agencies to assist in developing facts on which a decision by OCRM can be based. Comments concerning the proposed work should be submitted in writing, setting forth sufficient detail to furnish a clear understanding of the reasons for support or opposition.

The decision to issue or deny a permit will be based on the individual merits of the application, the policies specified in the South Carolina Coastal Zone Management Act, and the considerations outlined in the State of South Carolina Coastal Zone Management Program. Interested parties who wish to be notified of final permit action must notify OCRM in writing of this request.

To assure review by OCRM, comments regarding this application must be received by OCRM on or before March 18, 2006.

PLEASE REPLY TO:

SCDHEC OFFICE OF OCEAN AND COASTAL RESOURCE MANAGEMENT
104 Parker Drive
Beaufort, South Carolina 29906

Please refer to P/N# OCRM-06-844

C W Browder III

C. W. "Rocky" Browder, III, Regional Permit Administrator

m

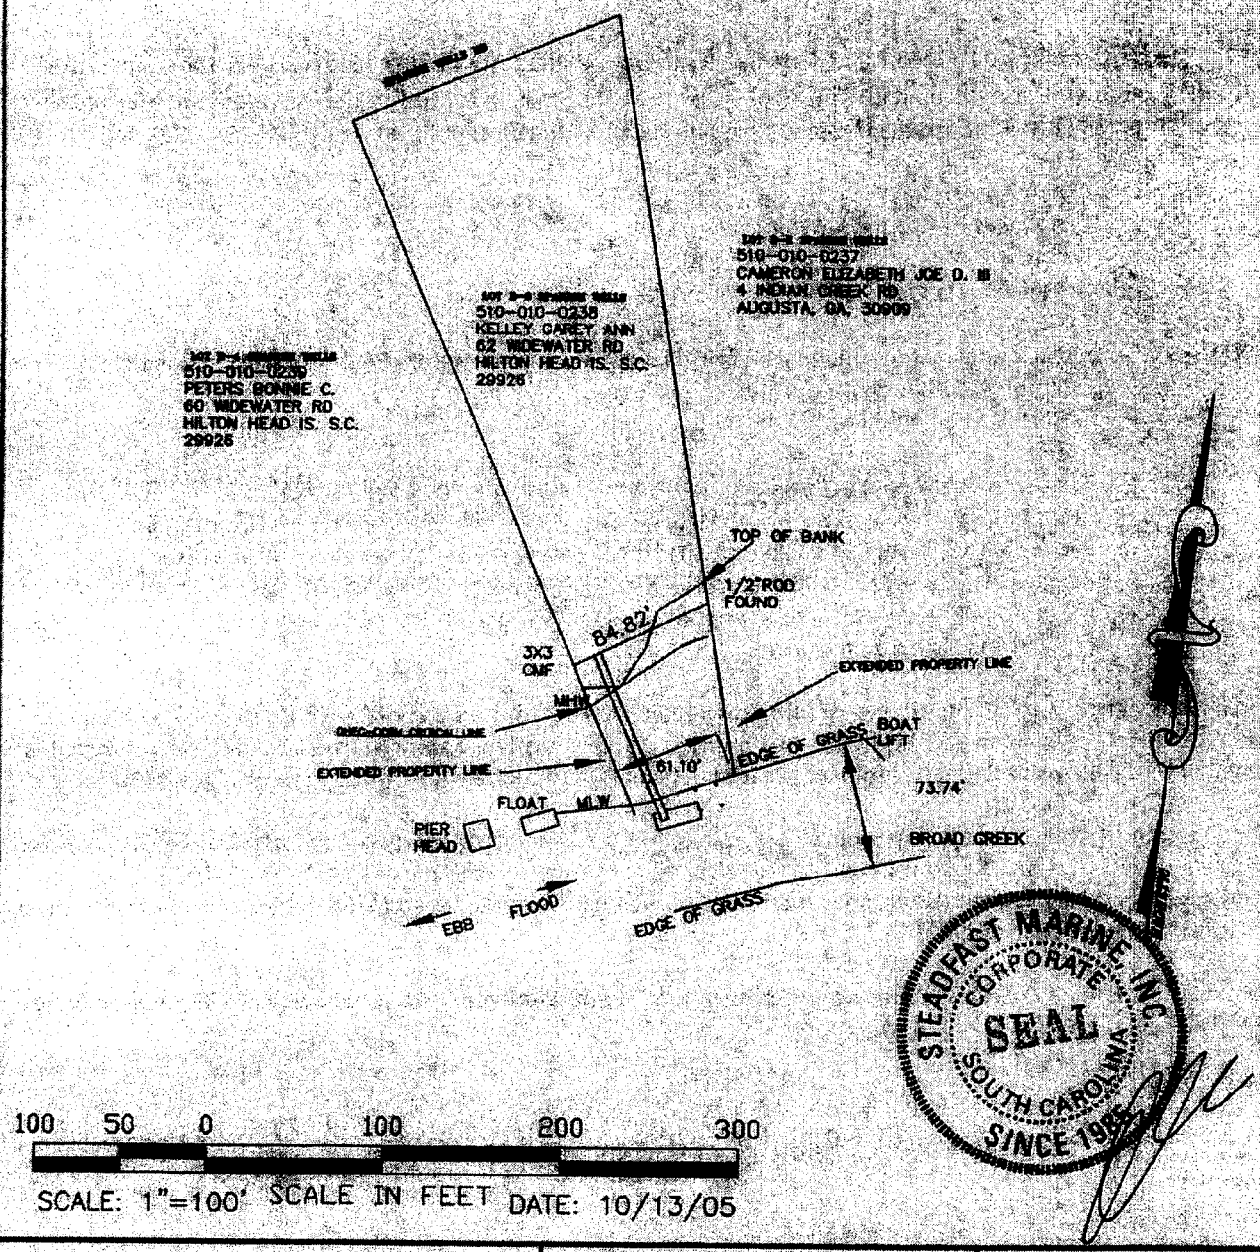

STEADFAST MARINE, INC. CORPORATE SEAL SOUTH CAROLINA SINCE 1985

APPLICANT: CAREY ANN KELLEY ACTIVITY: PRIVATE DOCK OCRM-06-844	LOCATION: 62 WIDEWATER ROAD COUNTY: BEAUFORT DATE: 2/22/06	ADJACENT PROPERTY OWNERS: 1. BONNIE C. PETERS 2. ELIZABETH & JOE CAMERON III

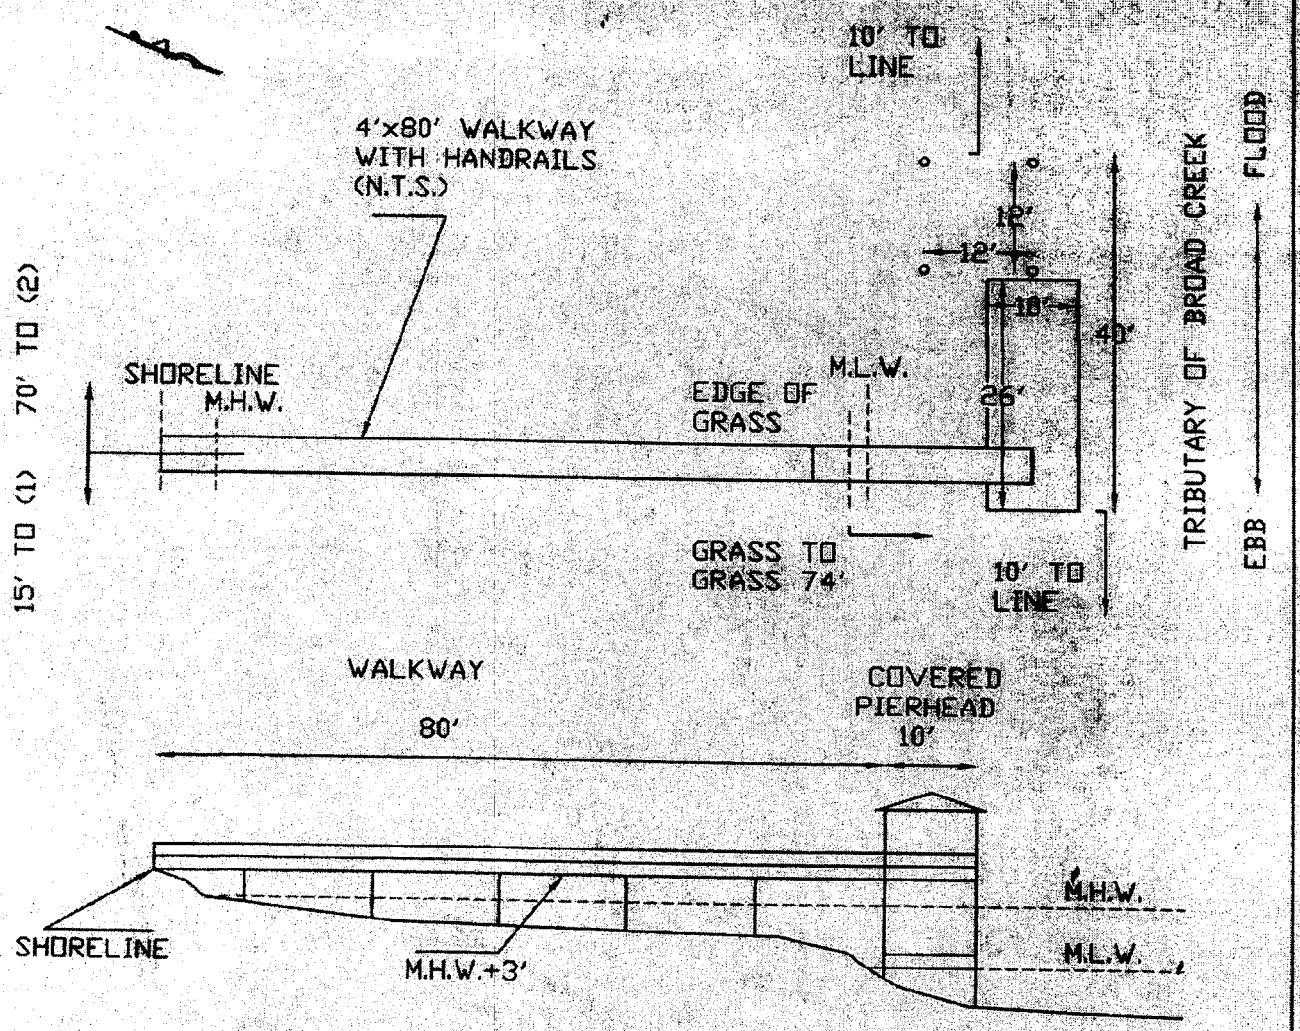

ADJACENT OWNERS

(1) BONNIE C. PETERS
60 WIDEWATER ROAD
HILTON HEAD ISLAND, S.C. 29926

(2) ELIZABETH & JOE CAMERON III
4 INDIAN CREEK ROAD
AUGUSTA, GA. 30909

STEADFAST MARINE, INC. CORPORATE SEAL SOUTH CAROLINA SINCE 1985

SCALE 0' 10' 20'

OCRM-06-844

APPLICANT..... MS. CAREY ANN KELLEY
ACTIVITY..... PRIVATE DOCK
LOCATION..... 62 WIDEWATER ROAD
COUNTY..... BEAUFORT
DATE..... 1/17/06 PAGE OF

SOUTH CAROLINA
GASQUE & ASSOCIATES, INC.
No. C00192
CERTIFICATE OF AUTHORIZATION

GASQUE & ASSOCIATES INC.

LAND SURVEYORS & PLANNERS

28 PROFESSIONAL VILLAGE CIRCLE, BEAUFORT, S.C.
P.O. BOX 1363, BEAUFORT, S.C.
PHONE (843) 522-1798

DISTANCES AND PLACEMENT OF DOCKS MUST BE VERIFIED BY CONTRACTOR

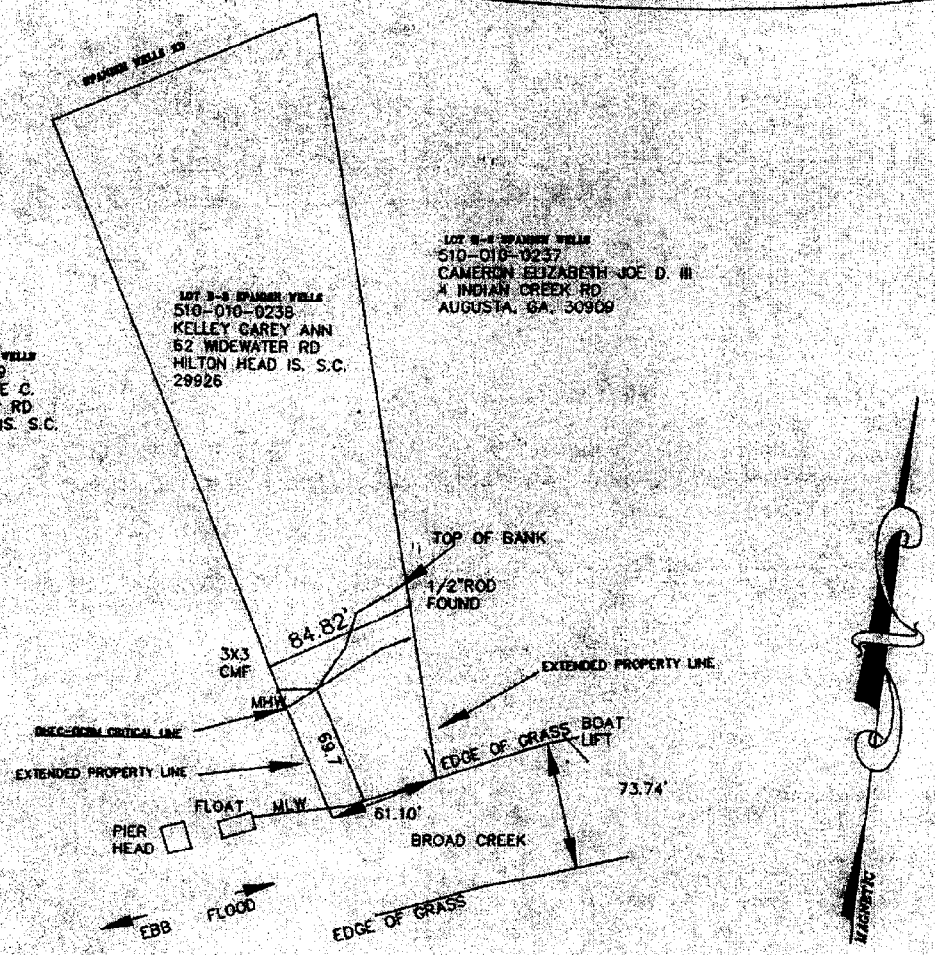

OCRM-06-844

100 50 0 100 200 300

SCALE: 1"=100' SCALE IN FEET DATE: 10/13/05

1.20.06

DAVID E. GASQUE, R.L.S. JOB # 29815
S.C. REGISTRATION NUMBER 10606 FB #656/AE DSGN#3
THIS PLAT IS NOT BINDING UNLESS ACCOMPANIED BY AN ORIGINAL SIGNATURE AND AN EMBOSSED SEAL.

APPLICANT; ACTIVITY;	LOCATION;	ADJACENT PROPERTY OWNERS;
CAREY ANN KELLEY PRIVATE DOCK & BULKHEAD	62 WIDEWATER ROAD COUNTY: BEAUFORT DATE: 2-23-06	1. PETERS 2. CAMERON

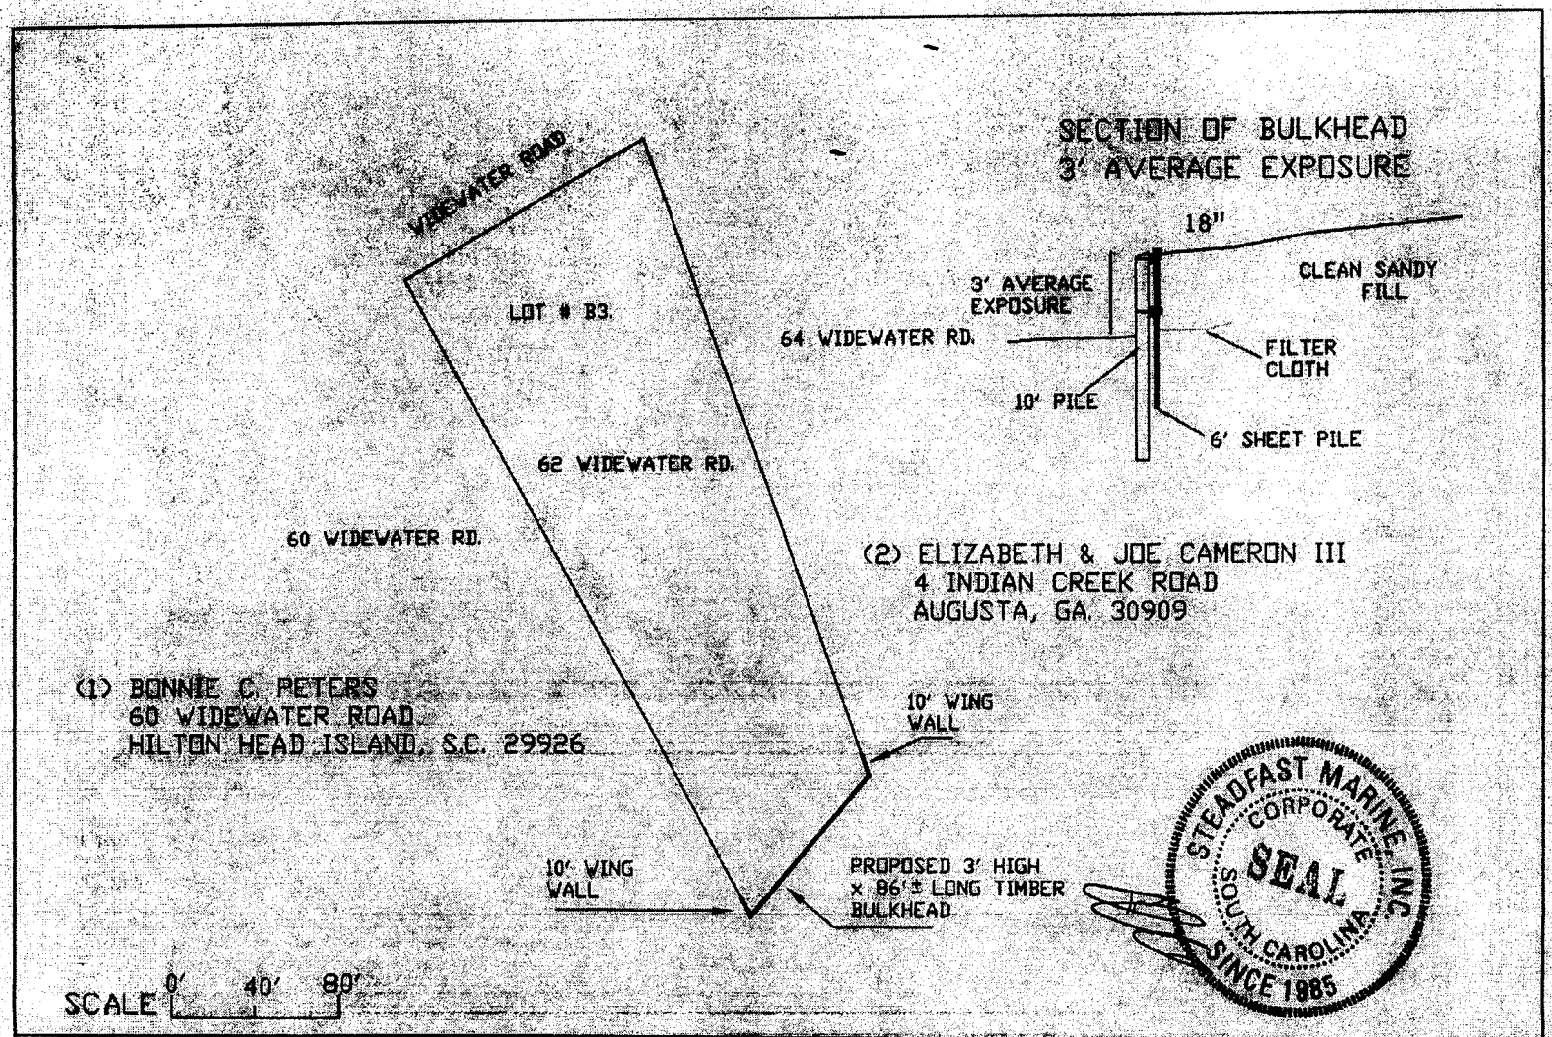

OCRM-06-844

APPLICANT..... MS. CAREY ANN KELLEY
ACTIVITY..... EROSION CONTROL BULKHEAD
LOCATION..... 62 WIDEWATER ROAD
COUNTY..... BEAUFORT
DATE..... 2/22/06 PAGE OF

TAKE U.S. 278 ACROSS J. WILTON GRAVES BRIDGE ONTO HILTON HEAD ISLAND.
TURN RIGHT ON SPANIEH WELLS ROAD. GO TO SPANISH WELLS PLANTATION.
TAKE BRAMS POINT ROAD THEN TURN LEFT ONTO WIDEWATER ROAD.
SITE IS ON RIGHT AT # 62.

OCRM-06-844

APPLICANT..... MS. CAREY ANN KELLEY
ACTIVITY..... PRIVATE DOCK
LOCATION..... 62 WIDEWATER ROAD
COUNTY..... BEAUFORT
DATE..... 1/17/06 PAGE OF