D H E C

PROMOTE PROTECT PROSPER

C. Earl Hunter, Commissioner

Promoting and protecting the health of the public and the environment

PUBLIC NOTICE

Amendment Request

The permittee for public notice number **OCRM-01-1049, Jeff D. Thomas, Jr.,** is requesting an amendment to the above referenced permit. The permittee proposes to increase the permitted walkway from 20' to 45' and increase the permitted fixed pierhead from 10'x10' to 12'x12' with a roof. Other additions are off the left of the pierhead will be a 3'x24' ramp leading to a 10'x20' floating dock and a 12'x24' covered boatlift off the right. This proposed amendment is for the alteration of a private dock on and adjacent to McCalleys Creek at 10 County Road near Gray Hill in Beaufort County, South Carolina.

Comments will be received until June 5, 2006.

May 26, 2006

SOUTH CAROLINA DEPARTMENT OF HEALTH AND ENVIRONMENTAL CONTR

Ocean and Coastal Resource Management

Beaufort Office • 104 Parker Drive • Beaufort, SC 29906 • Phone: (843) 846-9400 • Fax: (843) 846-9810 • www.scdhec.gov

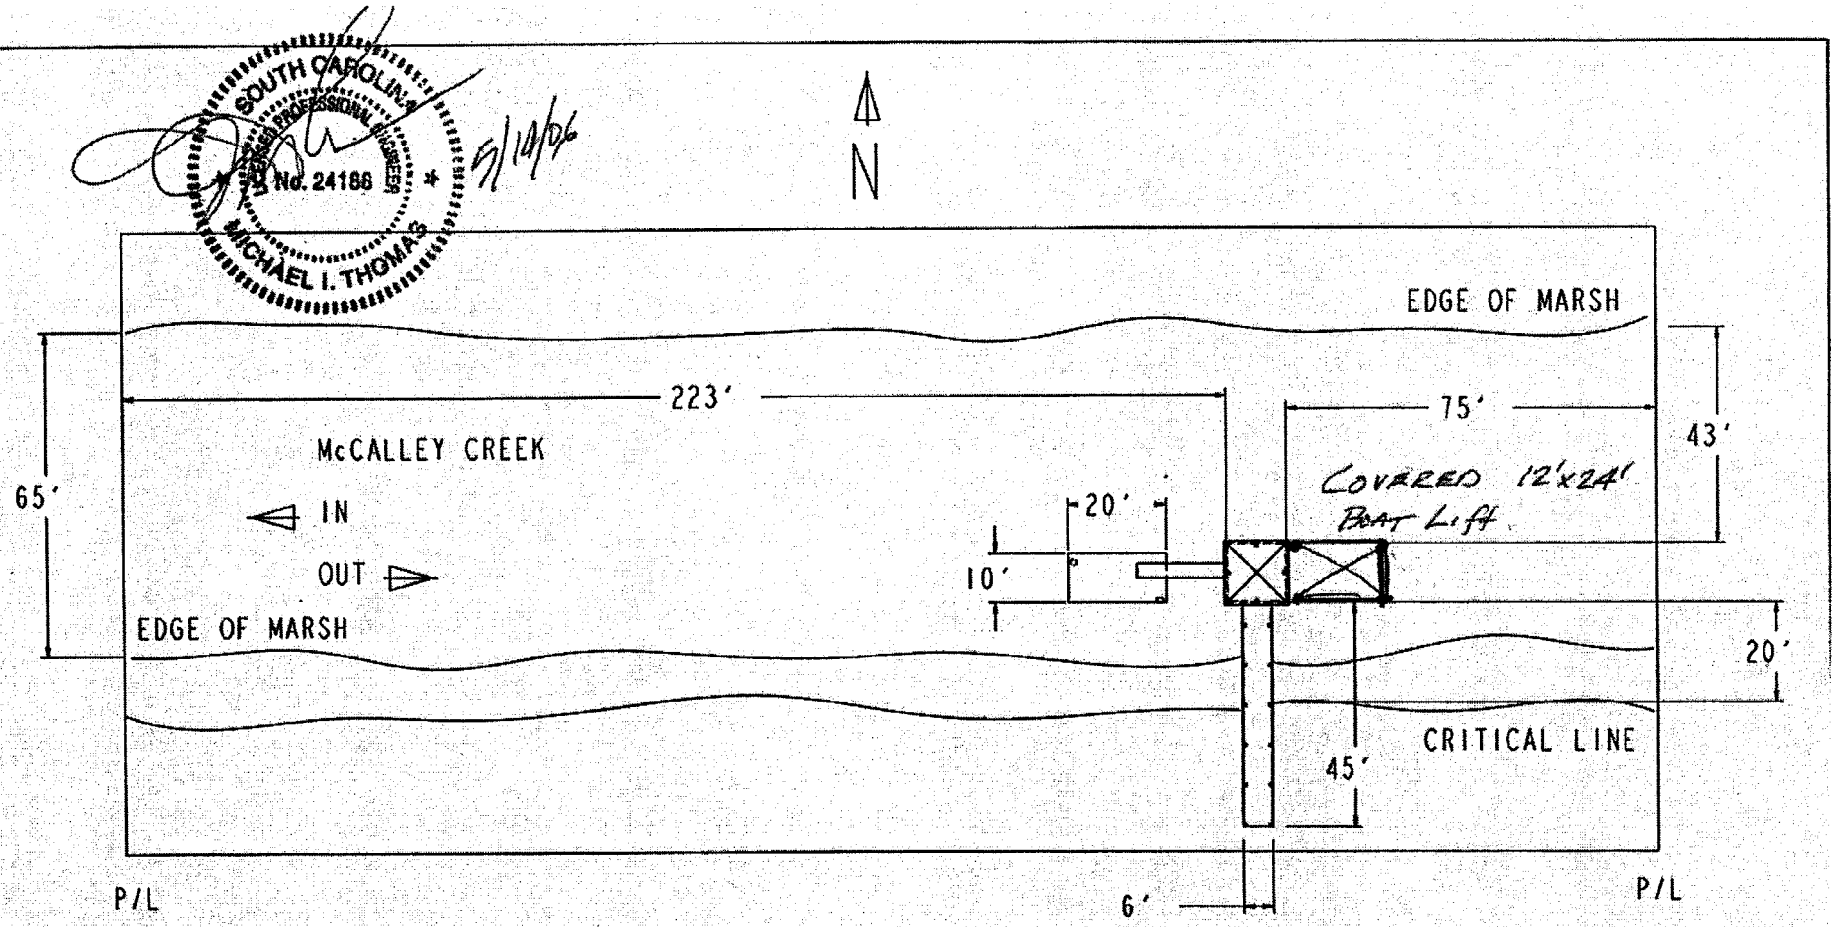

APPLICANT: JEFF D THOMAS	LOCATION: # 10 COUNTRY RD GRAYS HILL COMMUNITY	ADJACENT PROPERTY OWNERS
ACTIVITY: PRIVATE DOCK	COUNTY: BEAUFORT	BERNARD & ROBERT COPE
P/N: OCRM-01-1049	DATE: 5-19-06	

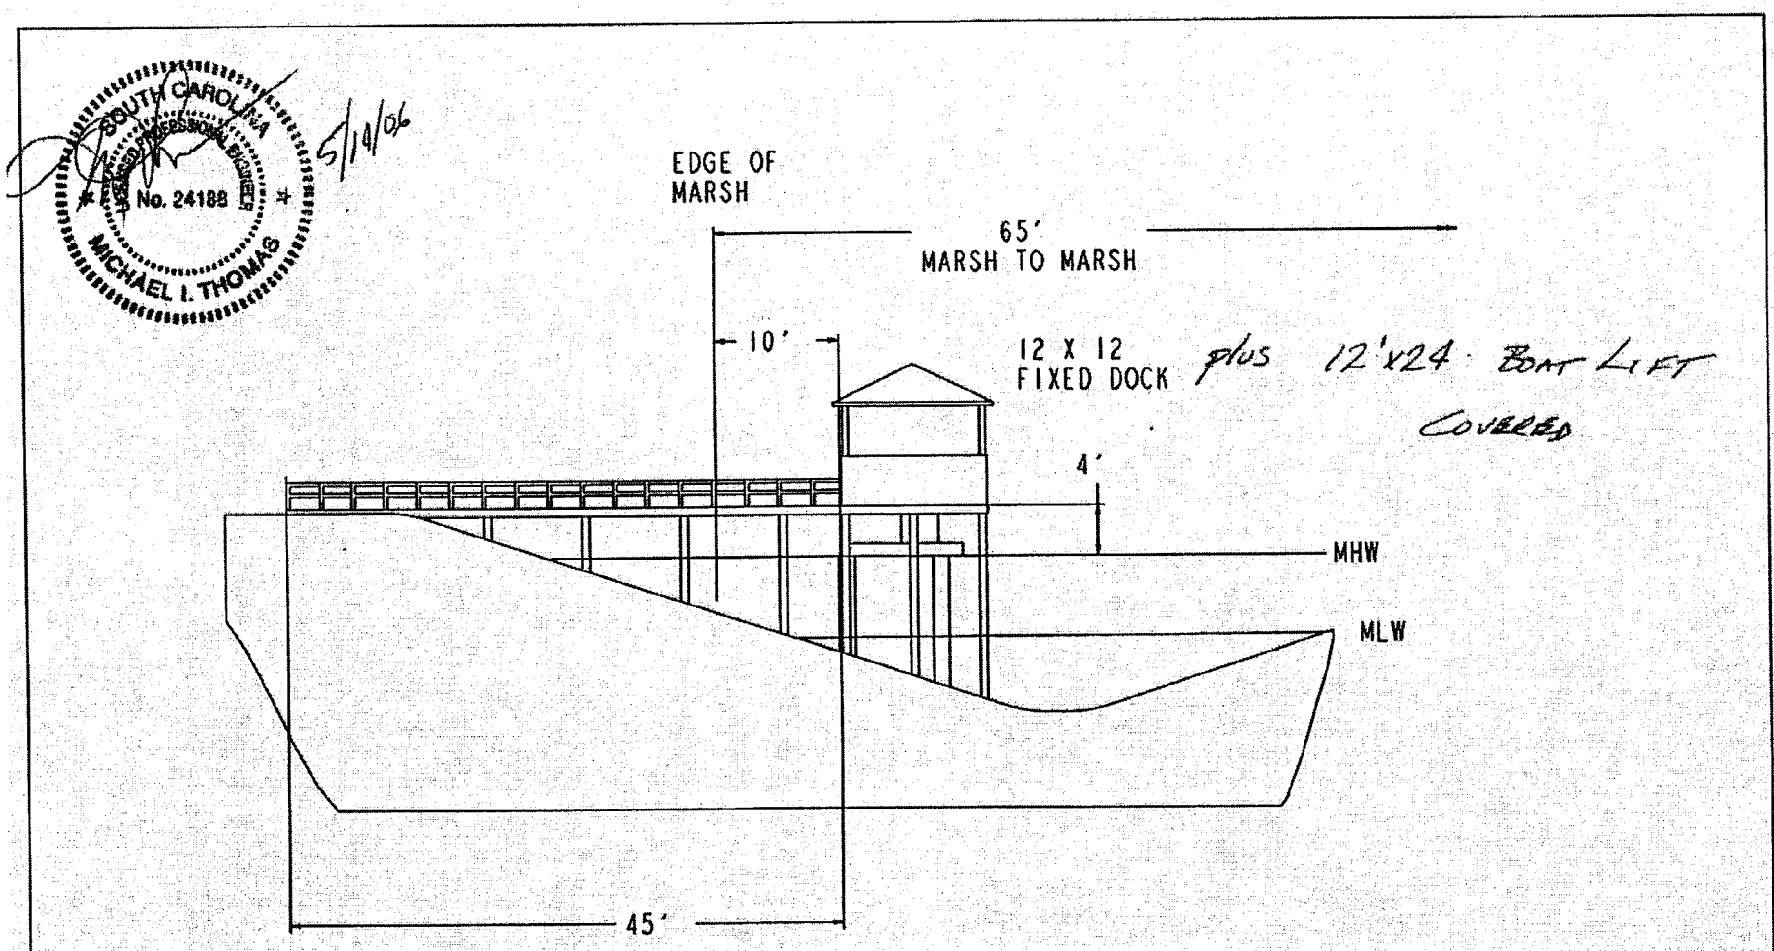

APPLICANT: JEFF D THOMAS	LOCATION: # 10 COUNTRY RD GRAYS HILL COMMUNITY	ADJACENT PROPERTY OWNERS
ACTIVITY: PRIVATE DOCK	COUNTY: BEAUFORT	BERNARD & ROBERT COPE
P/N: OCRM-01-1049	DATE: 5-19-06	