SCDHEC OFFICE OF OCEAN AND COASTAL RESOURCE MANAGEMENT
PERMIT APPLICATION PUBLIC NOTICE

June 30, 2006

Permit Number: OCRM-06-532
Permit ID: 54952

The SCDHEC Office of Ocean and Coastal Resource Management has received an application for a permit for the alteration of a critical area. This application was submitted pursuant to the Coastal Zone Management Act (Act 123) of the 1977 South Carolina General Assembly. The application, in brief, is described as follows:

APPLICANT: Mr. Jay Baldwin
C/o Dr. H. Wayne Beam
P. O. Box 11863
Columbia, S. C. 29211

LOCATION: On and adjacent to Atlantic Intracoastal Waterway at lots 13 A and 13 B, Magnolia Drive, Palmetto Shores Subdivision, North Myrtle Beach, Horry County, South Carolina. TMS#: 130-12-14-012.

WORK: The work, as proposed, consists of constructing a bulkhead on both lots. The bulkheads will be 100.9' long individually and 200' collectively and also 10' high, with 2' underground. The purpose of the proposed activity is for erosion control.

This public notice is being distributed to all known interested persons and agencies to assist in developing facts on which a decision by OCRM can be based. Comments concerning the proposed work should be submitted in writing, setting forth sufficient detail to furnish a clear understanding of the reasons for support or opposition.

The decision to issue or deny a permit will be based on the individual merits of the application, the policies specified in the South Carolina Coastal Zone Management Act, and the considerations outlined in the State of South Carolina Coastal Zone Management Program. Interested parties who wish to be notified of final permit action must notify OCRM in writing of this request.

To assure review by OCRM, comments regarding this application must be received by OCRM on or before July 15, 2006. For further information please contact the project manager for this activity at 843-238-4528.

PLEASE REPLY TO:

SCDHEC OFFICE OF OCEAN AND COASTAL RESOURCE MANAGEMENT
927 Shine Avenue
Myrtle Beach, South Carolina 29557

Please refer to P/N# OCRM-06-532

Curtis M. Joyner, Manager of Critical Area Permitting

m

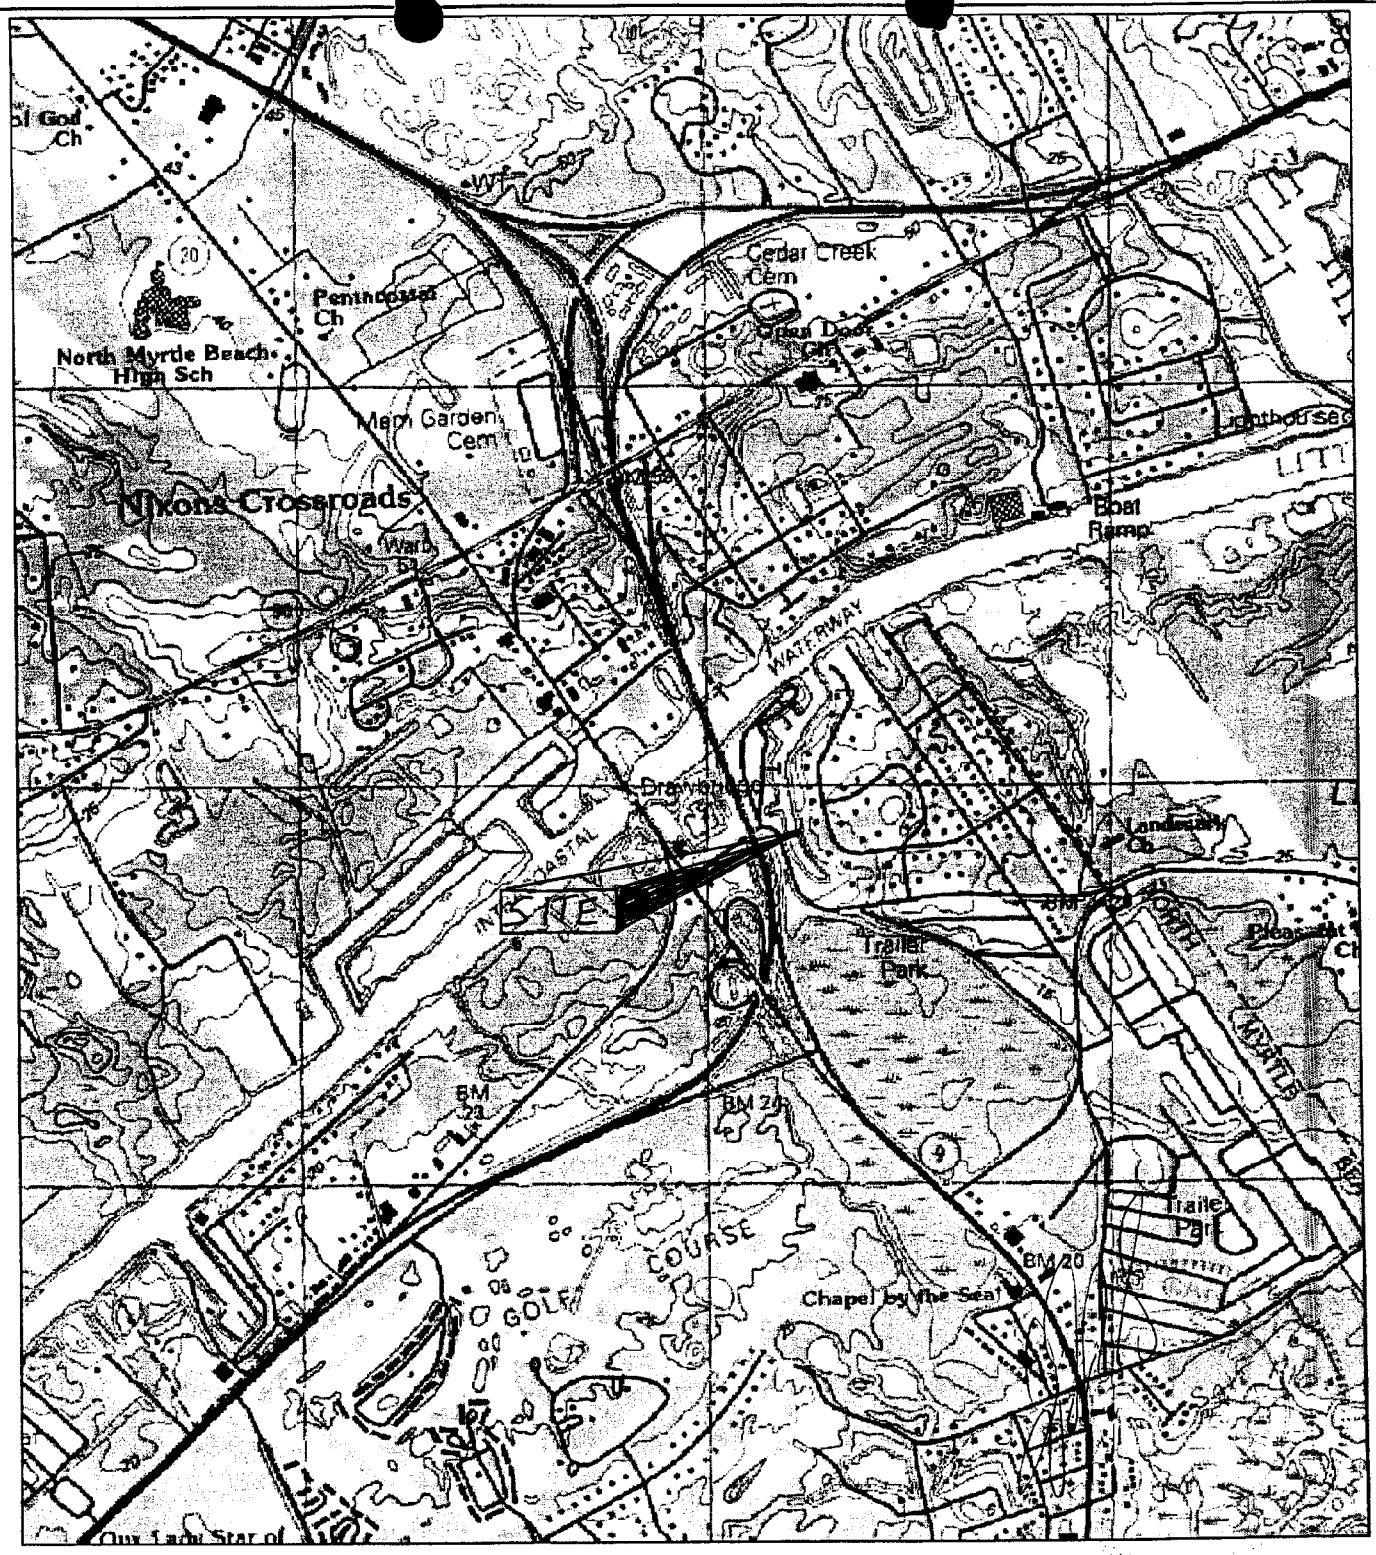

SITE LOCATION PLAN

USGS LITTLE RIVER QUAD

APPLICANT:
JO Baldwin III & Jerry Vereen

ACTIVITY: Construct Bulkhead

P/N# OCRM-06-532

LOCATION:
North Myrtle Beach, SC

COUNTY: Horry

DATE: 5/17/2006

SHEET 1 OF 3

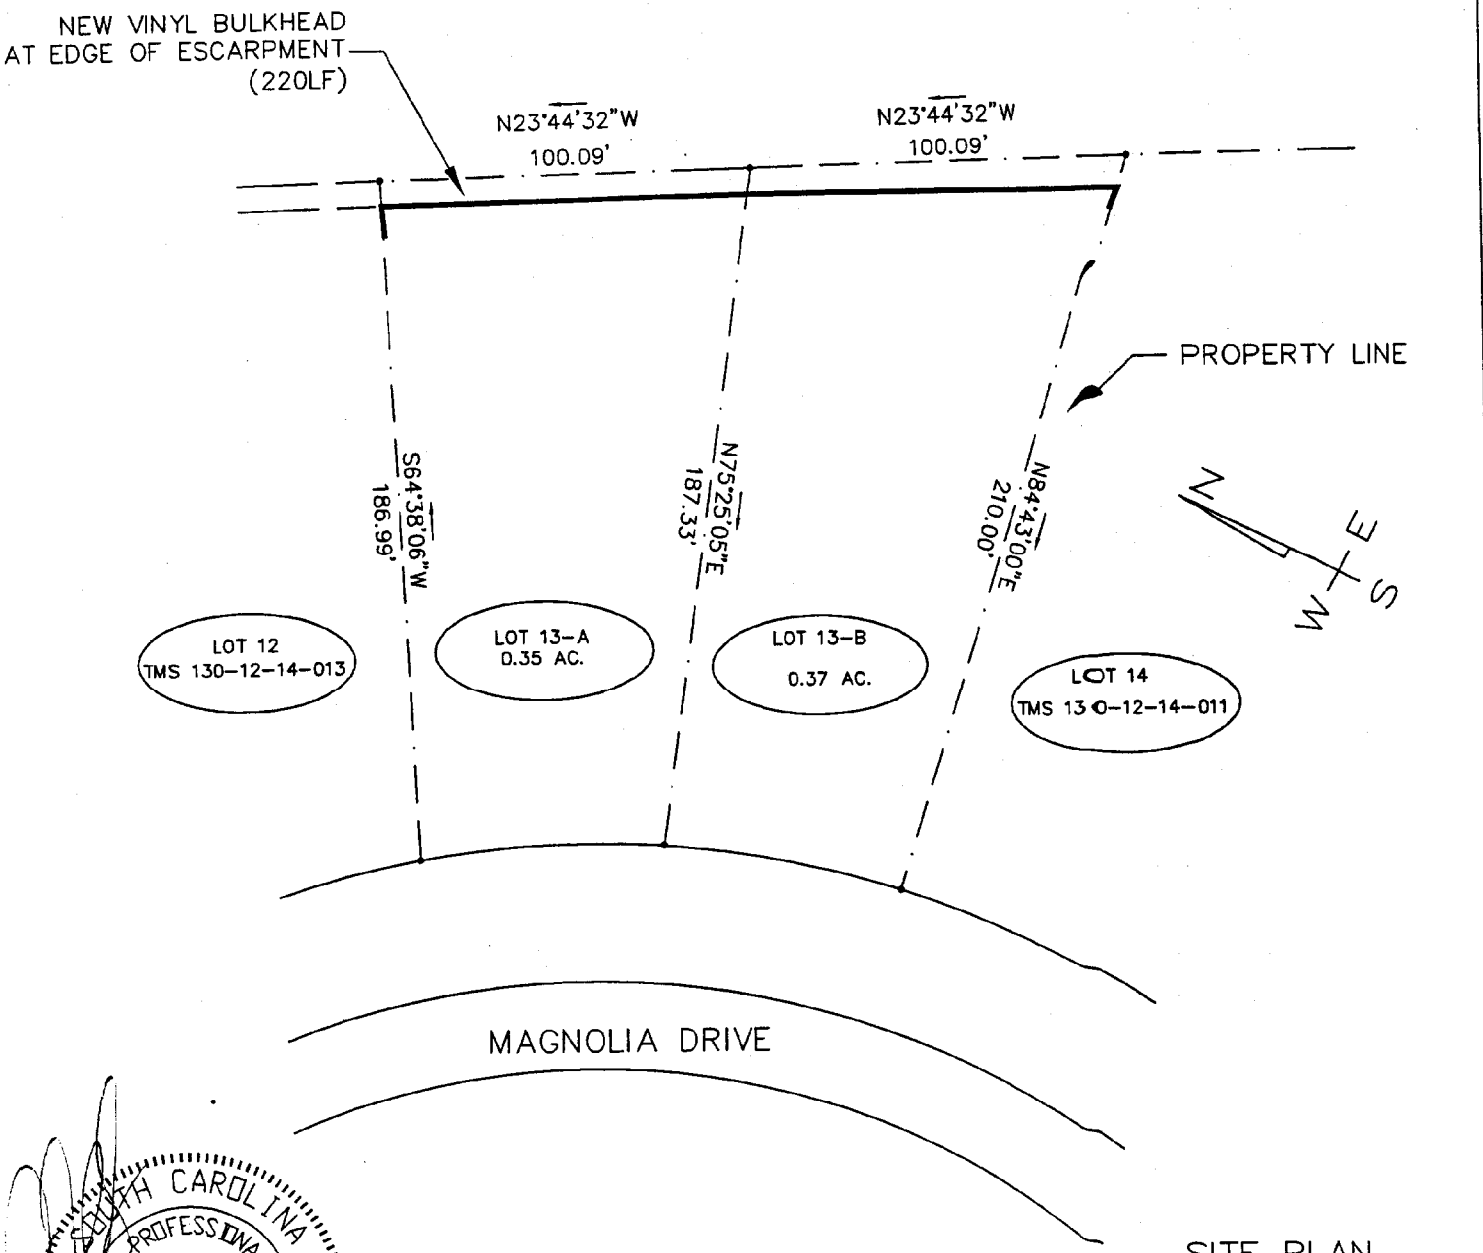

SITE PLAN

0 25 50 100

1"=50'

SOUTH CAROLINA
REGISTERED PROFESSIONAL ENGINEER
No. 13278
DAVID R. SIMMS

FOR PERMITTING ONLY
NOT FOR CONSTRUCTION

APPLICANT: JO Baldwin III & Jerry Vereen ACTIVITY: Construct Bulkhead P/N# OCRM-06-532	LOCATION: North Myrtle Beach, SC COUNTY: Horry DATE: 5/17/2006	SHEET 2 OF 3

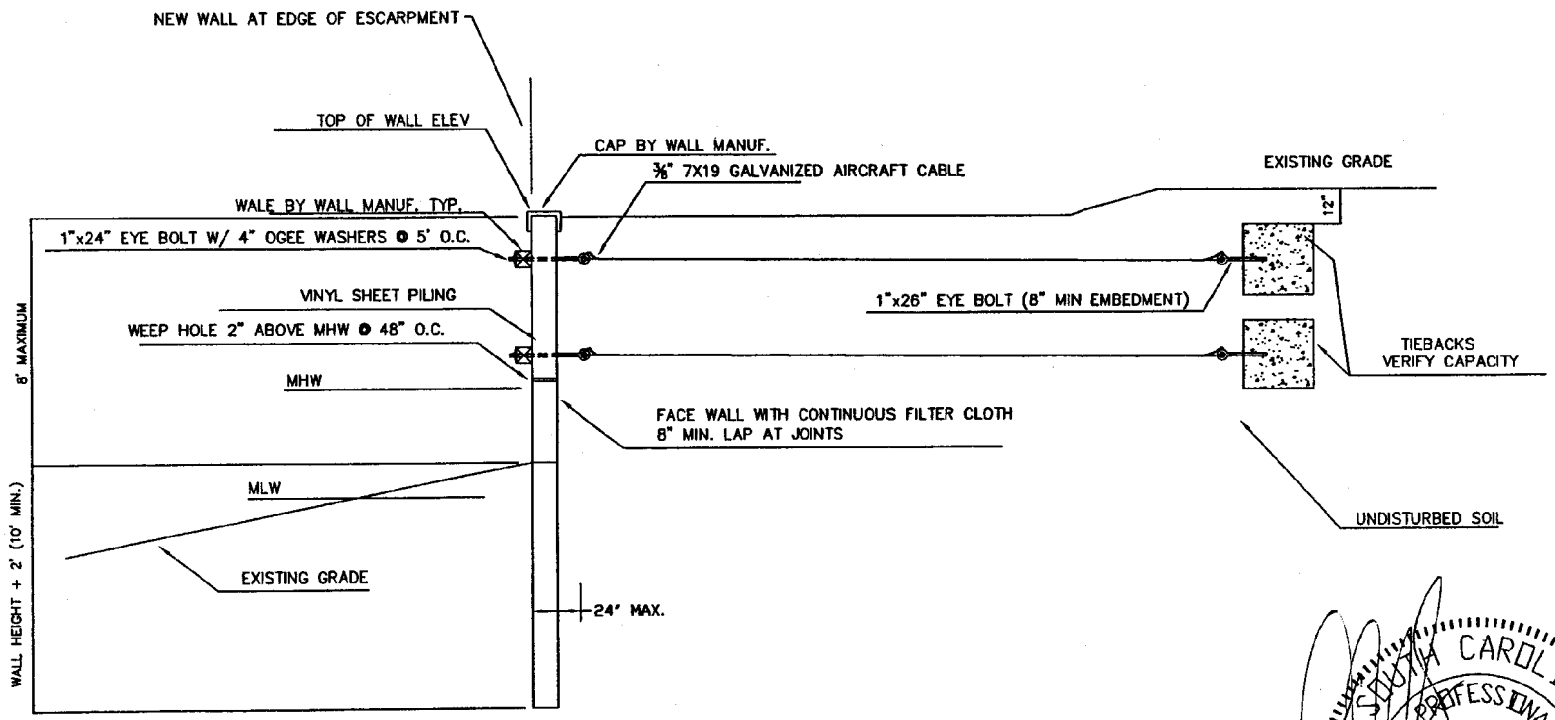

NEW BULKHEAD SECTION

NTS

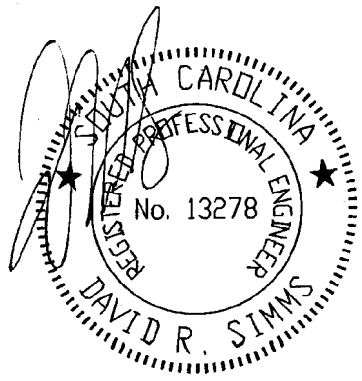

FOR PERMITTING ONLY
NOT FOR CONSTRUCTION

APPLICANT: JO Baldwin III & Jerry Vereen

ACTIVITY: Construct Bulkhead

P/N# OCRM-06-532

LOCATION: North Myrtle Beach, SC

COUNTY: Horry

DATE: 5/17/2006