SCDHEC OFFICE OF OCEAN AND COASTAL RESOURCE MANAGEMENT
PERMIT APPLICATION PUBLIC NOTICE

September 16, 2005

Permit Number: OCRM-05-933
Permit ID: 53281

The SCDHEC Office of Ocean and Coastal Resource Management has received an application for a permit for the alteration of a critical area. This application was submitted pursuant to the Coastal Zone Management Act (Act 123) of the 1977 South Carolina General Assembly. The application, in brief, is described as follows:

APPLICANT: John W Fox
C/o O'Quinn Marine Construction Inc
95 Sheppard Rd
Ladys Island SC 29907

LOCATION: On and adjacent to Factory Creek at 16 Settlers Cove, Ladys Island, Beaufort County, South Carolina.
TMS#: R200-014-000-0049-0000.

WORK: The work as proposed consists of making additions to an existing private dock. The applicant proposes to adding 4'x42' of walkway to existing dock. Leading to a 14'x14' covered fixed pierhead off the right will be a 3'x24' ramp leading to a 10'x40' floating dock. Off the left of the pierhead will be a 13'x13' 4 pile boatlift The purpose for the dock additions is for the property owner's private, recreational use.

This public notice is being distributed to all known interested persons and agencies to assist in developing facts on which a decision by OCRM can be based. Comments concerning the proposed work should be submitted in writing, setting forth sufficient detail to furnish a clear understanding of the reasons for support or opposition.

The decision to issue or deny a permit will be based on the individual merits of the application, the policies specified in the South Carolina Coastal Zone Management Act, and the considerations outlined in the State of South Carolina Coastal Zone Management Program. Interested parties who wish to be notified of final permit action must notify OCRM in writing of this request.

To assure review by OCRM, comments regarding this application must be received by OCRM on or before October 1, 2005.

PLEASE REPLY TO:

SCDHEC OFFICE OF OCEAN AND COASTAL RESOURCE MANAGEMENT
104 Parker Drive
Beaufort, South Carolina 29906

Please refer to P/N# OCRM-05-933

C. W. "Rocky" Browder, III, Regional Permit Administrator

m

GASQUE & ASSOCIATES INC.
LAND SURVEYORS & PLANNERS
28 PROFESSIONAL VILLAGE CIRCLE, BEAUFORT, S.C.
P.O. BOX 1363, BEAUFORT, S.C.
PHONE (843) 522-1798

SOUTH CAROLINA
GASQUE & ASSOCIATES, INC.

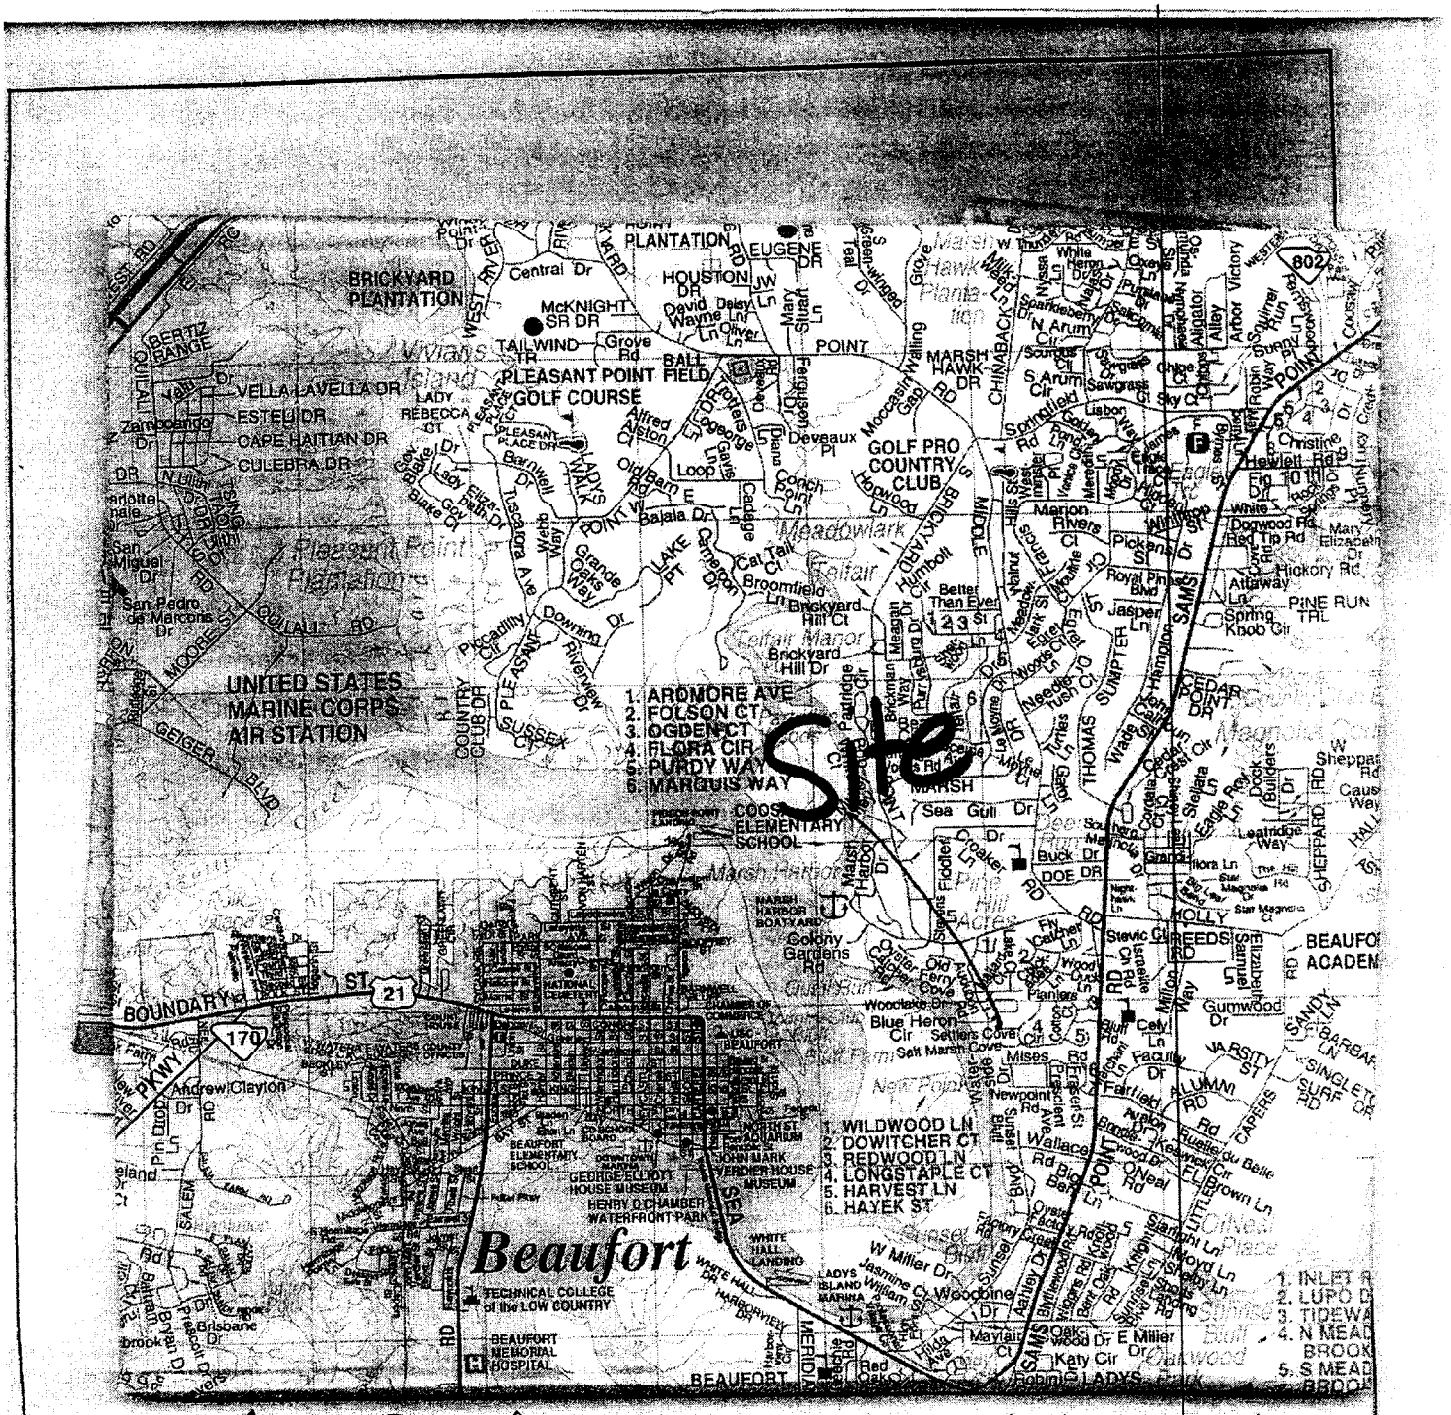

16 Settlers Cove, Beaufort SC - US 21 south to Ladys Island turn left onto Sams Point Rd, then left onto Bluff Farm Rd (Bluff Farms), left onto Planters Circle, then left onto Settlers Cove

APPLICANT: John Fox	LOCATION: 16 Settlers Cove Beaufort SC 29907	ADJACENT PROPERTY OWNERS: 1. Frances Whibbs
ACTIVITY: Add 42' to existing	COUNTY: Beaufort	2. William McIvor

SOUTH CAROLINA
GASQUE & ASSOCIATES, INC.
No. C00192
CERTIFICATE OF AUTHORIZATION

GASQUE & ASSOCIATES INC.
LAND SURVEYORS & PLANNERS

28 PROFESSIONAL VILLAGE CIRCLE, BEAUFORT, S.C.
P.O. BOX 1363, BEAUFORT, S.C.
PHONE (843) 522-1798

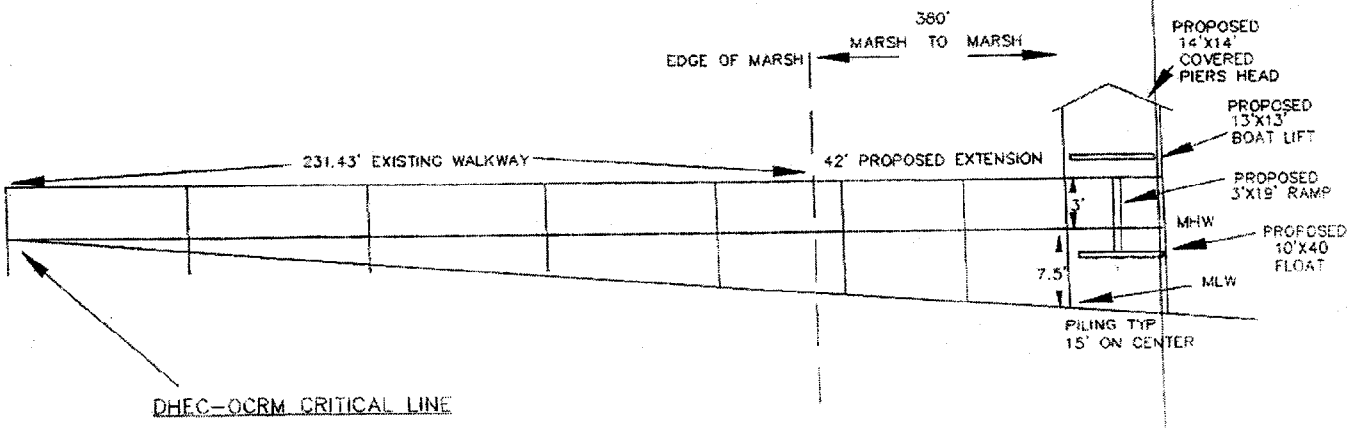

OCRM-05-933

NOT TO SCALE

DATE: 8/5/05

9/6/05

DAVID E. GASQUE, R.L.S.
S.C. REGISTRATION NUMBER 10506
THIS PLAT IS NOT BINDING UNLESS ACCOMPANIED BY AN ORIGINAL SIGNATURE AND AN EMBOSSED SEAL.

JOB # 89279
FB#NA/BP. DSGN#3

APPLICANT: John Fox ACTIVITY: Add 42' to existing walkway, increase pierhead float size and add 13'x13' boatlift to left side of pierhead. Private recreational use.	LOCATION: 16 Settlers Cove Beaufort SC 29907 COUNTY: Beaufort DATE: 9/7/05	ADJACENT PROPERTY OWNERS: 1. Francis Whibbs 2. William McIVor

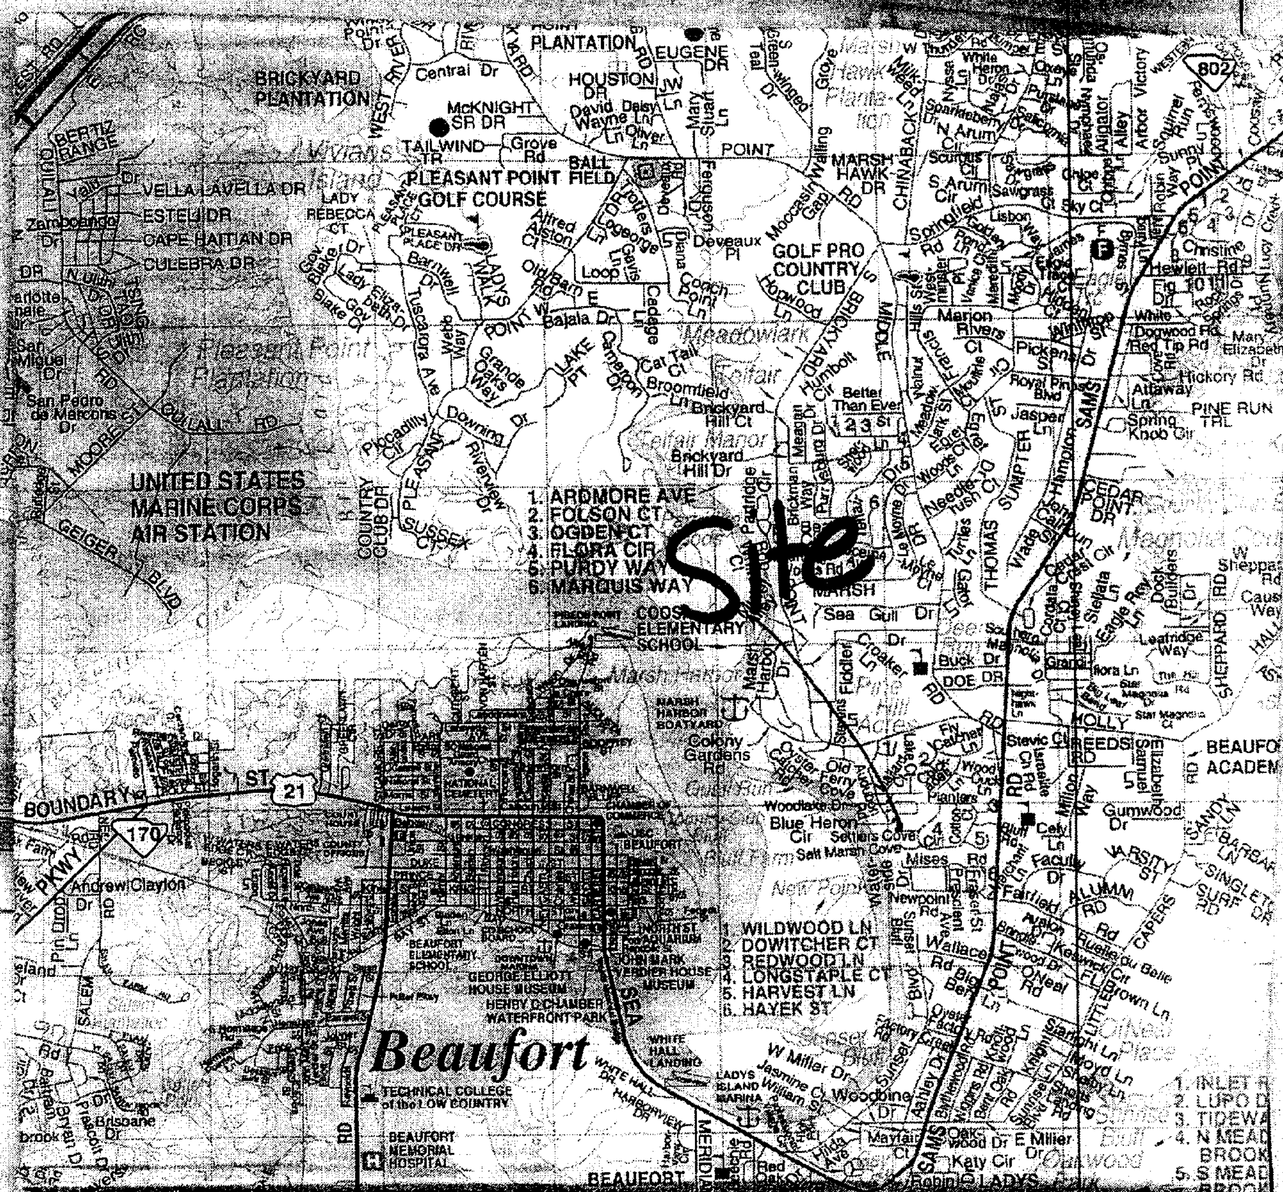

16 Settlers Cove, Beaufort, SC - US 21 south to Ladys Island turn left onto Sams Point Rd, then left onto Bluff Farm Rd (Bluff Farms), left onto Planters Circle, then left onto Settlers Cove

APPLICANT: John Fox	LOCATION: 16 Settlers Cove Beaufort SC 29907	ADJACENT PROPERTY OWNERS: 1. Frances Whibbs
ACTIVITY: Add 42' to existing w/way, reconfigure pier head	COUNTY: Beaufort	2. William McIvor
P/N # OCRM-05-933	DATE: 9/6/05	