RECEIVED
DEC 29 2008
DHEC-OCRM
CHARLESTON OFFICE

D H E C

Notice of Intent (NOI) for Stormwater Discharges from Large and Small Construction Activities, NPDES General Permit SCR100000

For official use only

File number: 07.08.08.07

Permit number: SCR10 5648

Submittal package complete: _____

Public Notice Start Date (OCRM only): _____

For official use only

Submission of an NOI constitutes notice that the entity identified in Section I intends to be authorized under SCR100000. Instructions on page 5.

Date: 08/06/2008 **County:** Beaufort

Project/ Site Name: BJWSA Southside Blvd. Operations Center

Do you want this project to be considered for the Expedited Review Program (ERP)? ☐ Yes ☑ No (See instructions.)

If yes, is the design of this project above regulatory requirements or Low Impact Development? ☐ Yes ☐ No

I. Project Information

Project Owner/ Operator (Company or person): BJWSA

Company EIN: [redacted] Phone: 843-987-9250 Fax: 843-987-9234

Mailing Address: 6 Snake Road City: Okatie State: SC Zip: 29909

Permit Contact (if owner is company): Ed Saxon Phone: 843-987-9250

Mailing Address: 6 Snake Road City: Okatie State: SC Zip: 29909

Email address (optional): eds@bjwsa.org

II. Property Information

A. Site Location (street address, nearest intersection, etc.): Southside Boulevard

City/Town (if in limits): Beaufort Latitude: 32° 23' 26" N Longitude: -80° 46' 30" W

Tax map # (list all): R120 008 000 015A 0000, R120 008 000 015B 0000, R120 008 000 0016 0000

B. Property Owner: BJWSA Phone: 843-987-9250

Mailing Address: 6 Snake Road City: Okatie State: SC Zip: 29909

III. Site Information

A. Disturbed area (to the nearest tenth of an acre): 2.5 acres Total area: 5.1 acres

B. Is this project part of a Larger Common Plan for Development or Sale (LCP)? ☐ Yes ☑ No

Check here if this is the first phase. ☐

LCP/ Overall Development Name: _____

Previous state permit/ file number: _____ Previous NPDES coverage number: SCR10 ☐☐☐☐

C. Start Date (MM/DD/YYYY): 09/2008 Completion Date: 09/2009

D. Is this site located on Indian Lands? ☐ Yes ☑ No If yes, name of reservation. _____

E. Type of Activity (check one):

☐ Institutional ☐ Residential: Single-family ☑ Commercial ☐ Industrial

☐ Linear ☐ Residential: Multi-family ☐ Multi-use (Commercial & Residential) ☐ Other: _____

☐ Site Preparation (No new impervious)

F. Are there any flooding problems downstream of or adjacent to this site? ☐ Yes ☑ No

G. Has S.C. DHEC issued a Notice to Comply or Notice of Violation for this site or LCP? ☐ Yes ☑ No

H. Is any part of the property located inside an MS4 or urbanized area? ☐ Yes ☑ No

If yes, list the MS4 operator or urbanized area name. _____

I. List all state and federal environmental permits or approvals applied for or obtained for this site (e.g., RCRA).

OCRM Wetland Mitigation/Impacts

IV. Waterbody Information

A. Nearest receiving waterbody(s) [RWB]: Battery Creek Distance to nearest RWB (feet): 2300 ft

Classification of nearest RWB: SFH Next/Nearest named RWB: Beaufort River

B. 1. Waters of the U.S./ State	On the site?	Delineated/ Identified?	Impacts?	Amount of impacts
a. Jurisdictional wetlands	☐ Yes ☑ No	☐ Yes ☑ No	☐ Yes ☑ No	____ Ac
b. Non-jurisdictional wetlands	☑ Yes ☐ No	☑ Yes ☐ No	☑ Yes ☐ No	0.72 Ac
c. Other Water(s) List:	☐ Yes ☑ No	☐ Yes ☑ No	☐ Yes ☑ No	____ Ac ____ Feet

2. If yes for impacts in B.1, describe each impact and activity, and list all permits (e.g., USACOE Nationwide permit, DHEC General Permit) and certifications that have been applied for or obtained for each impact.

The wetland will be impacted to provide a road crossing and a stormwater management facility.

C. Impaired Waterbodies (See Instructions.)
List the nearest DHEC water quality monitoring station(s) [WQMS(s)] to which construction stormwater (SW) discharges will drain and the corresponding waterbody(s). 15-10 Waterbody(s): Battery Creek

1. Is this WQMS(s) listed on the most current 303(d) List for Impaired Waters? ☐Yes ☑No
   a. If yes for 1, list the impairment(s).
   b. If yes for 1, will the site's construction SW discharges contain any pollutant(s) causing the impairment(s)? ☐Yes ☐No
   c. If yes for b, list the impairment(s) affected by the pollutant(s) referenced in b.
   d. If yes for b, will use of the proposed BMPs ensure that the site's discharges will not contribute to or cause further water quality standard violations for the impairment(s) listed in c? ☐Yes ☐No
2. Has a TMDL(s) been developed for this WQMS(s)? ☐Yes ☑No
   a. If yes for 2, list the impairment(s).
   b. If yes for 2, has the standard been attained for all impairment(s)? ☐Yes ☐No
   c. If no for b, will the site's construction SW discharges contain any pollutant(s) causing the impairment(s)? ☐Yes ☐No
   d. If yes for c, are your discharges consistent with the assumptions and requirements of the TMDL(s)? ☐Yes ☐No

D. 1. Are S.C. Navigable Waters (SCNW) on the site? ☐Yes ☑No
   a. If yes for 1, list the name of the SCNW:
   b. If yes for 1, will any construction activities cross over or occur in, under, or through the SCNW? ☐Yes ☐No
   c. If yes for b, then describe activities.
   d. If yes for b, are the activities in SCNW covered under a DHEC General Permit or other DHEC permit? ☐Yes ☐No
   e. If no for d, has an SCNW permit been applied for or issued for the site? ☐Yes, for all activities ☐Yes, for some activities ☐No
   f. If yes for d or e, list permit number(s) and corresponding activities.

V. Operator Information

A. SWPPP Preparer: Steven W. Andrews S.C. Registration #: 12860
Company/ Firm: Andrews & Burgess, Inc. S.C. COA #: 00008
Mailing Address: 40A Shanklin Road City: Beaufort State: SC Zip: 29906
Phone: (Day) 843-466-0369 (Mobile) (Fax) 843-466-9766
Email address (optional): steve@andrewsburgess.com

B. Operator of Day-to-Day Site Activities [ODSA] (Company or person):
Mailing Address: City: State: Zip:
Phone: Fax:
Site Contact (if ODSA is company): Phone:

VI. Signatures and Certifications: DO NOT SIGN IN BLACK INK!

A. One copy of the SWPPP, all specifications and supporting calculations, forms, and reports are herewith submitted and made a part of this application. I have placed my signature and seal on the design documents submitted signifying that I accept responsibility for the design of the system. Further, I certify to the best of my knowledge and belief that the design is consistent with the requirements of Title 48, Chapter 14 of the Code of Laws of SC, 1976 as amended, pursuant to Regulation 72-300 et seq., and in accordance with the terms and conditions of SCR100000. (This should be person identified in Section V.A.)
Check one. ☑Engineer ☐Tier B Surveyor ☐Landscape Architect

Steven W. Andrews	Steven W. Andrews	12860
Printed name of SWPPP Preparer	**Signature of SWPPP Preparer**	**S.C. Registration #**

B. I certify under penalty of law that this document and all attachments were prepared under my direction or supervision in accordance with a system designed to assure that qualified personnel properly gather and evaluate the information submitted. Based on my inquiry of the person or persons who manage the system, or those persons directly responsible for gathering the information, the information submitted is, to the best of my knowledge and belief, true, accurate, and complete. I am aware that there are significant penalties for submitting false information, including the possibility of fine and imprisonment for knowing violations.

I hereby certify that all land-disturbing construction and associated activity pertaining to this site shall be accomplished pursuant to and in keeping with the terms and conditions of the approved plans and SCR100000. I also certify that a responsible person will be assigned to the project for day-to-day control. I hereby grant authorization to the to S.C. Department of Health and Environmental Control (DHEC) and/or the local implementing agency the right of access to the site at all times for the purpose of on site inspections during the course of construction and to perform maintenance inspections following the completion of the land-disturbing activity. (See Section 122.22 of S.C. Reg. 61-9 for signatory authority information.)

Edward Saxon		08/06/2008
Printed name of Project Owner/Operator	**Signature of Project Owner/ Operator**	**Date**

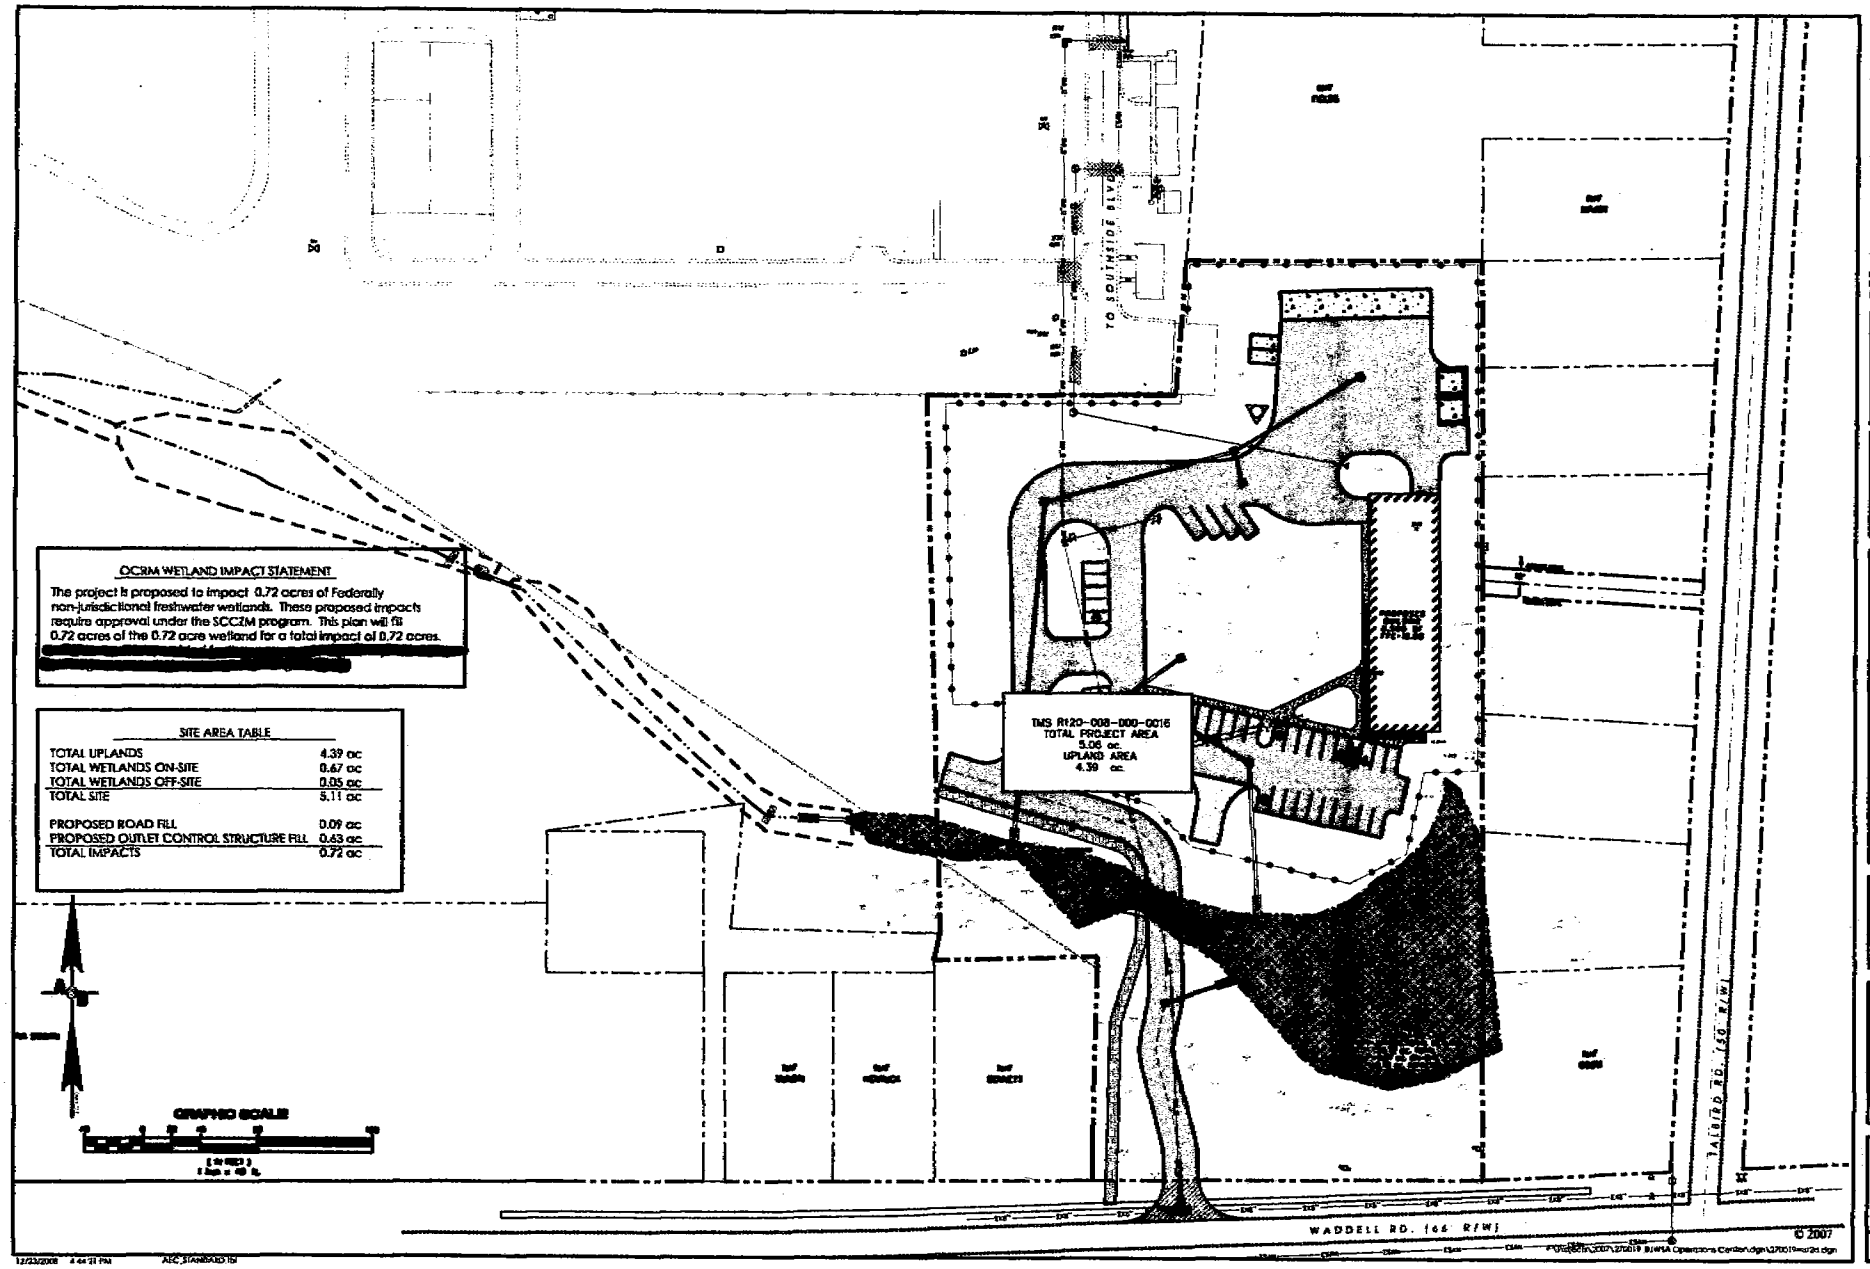

OCRM WETLAND IMPACT STATEMENT

The project is proposed to impact 0.72 acres of Federally non-jurisdictional freshwater wetlands. These proposed impacts require approval under the SCCZM program. This plan will fill 0.72 acres of the 0.72 acre wetland for a total impact of 0.72 acres.

[redacted]

SITE AREA TABLE

TOTAL UPLANDS	4.39 ac
TOTAL WETLANDS ON-SITE	0.67 ac
TOTAL WETLANDS OFF-SITE	0.05 ac
TOTAL SITE	5.11 ac
PROPOSED ROAD FILL	0.09 ac
PROPOSED OUTLET CONTROL STRUCTURE FILL	0.63 ac
TOTAL IMPACTS	0.72 ac

PLAN REVISIONS

NO.	DESCRIPTION	DATE	BY

Andrews & Burgess Inc.
Engineering & Surveying

Site Development
For
BJWSA Operations Center
Southside Blvd.
City of Beaufort
Beaufort, County

Wetland Impact Plan

Date Drawn:	12/05/07
Last Revised:	12/23/08
Drawn By:	C. D'Angelo
Engineer:	S. Andrews

SHEET #: 1 OF 1

JOB: 270019

Andrews & Burgess Inc.
Engineering & Surveying
40A Shanklin Road
Beaufort, SC 29906
843.466.0369
Fax 843.466.9766

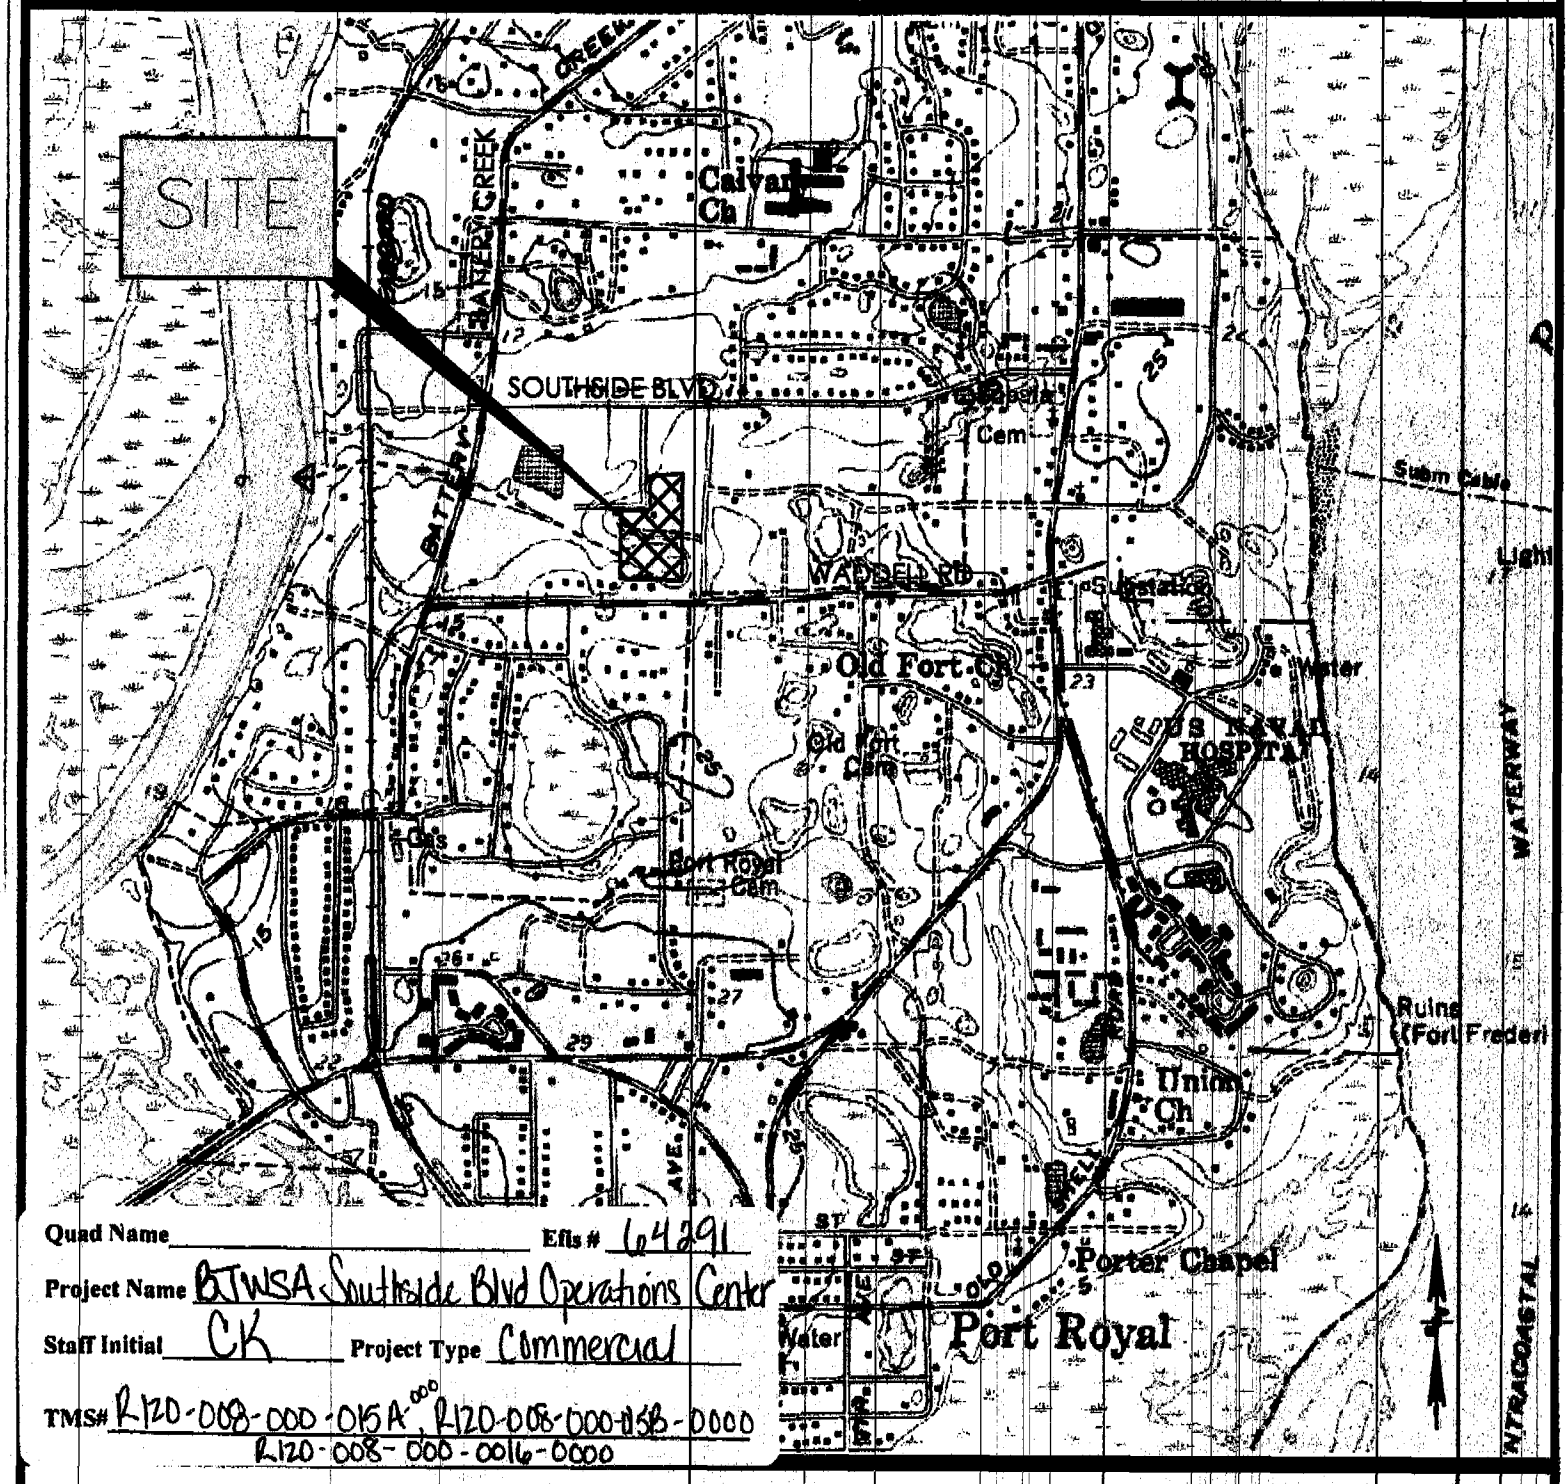

Quad Name _____ Efis # 64291

Project Name BJWSA Southside Blvd Operations Center

Staff Initial CK Project Type Commercial

TMS# R120-008-000-015A-000, R120-008-000-115B-0000
R120-008-000-0016-0000

BJWSA Operations Center: #270019
USGS Topo Map

...\dgn\270019_maps.dgn 8/27/2008 9:26:54 AM