D H E C

PROMOTE PROTECT PROSPER

C. Earl Hunter, Commissioner

Promoting and protecting the health of the public and the environment.

PUBLIC NOTICE
AMENDMENT REQUEST

The permittee for P/N# **OCRM-03-049-R, William & Janet Rogers**, has requested an amendment to that issued permit. Specifically, the applicant proposes to add a 3' x 36' extension to the pierhead, add a 13' x 20' roof to the existing pierhead and add a 10' x 30' new floating dock with access ramp. The proposed amendment is for modifications to a private recreational dock, on and adjacent to Atlantic Intracoastal Waterway at 19 Waterway Island Dr, Isle of Palms, Charleston County, South Carolina.

Written comments will be received on this amendment request until February 19, 2007 at the address listed below. For further information please contact the project manager, Tess Rodgers, 843-744-5838, ext. 116.

February 9, 2007

SOUTH CAROLINA DEPARTMENT OF HEALTH AND ENVIRONMENTAL CONTROL
Ocean and Coastal Resource Management
Charleston Office · 1362 McMillan Avenue, Suite 400 · Charleston, SC 29405
Phone: 843-744-5838 · Fax: 843-744-5847 · www.scdhec.gov

Existing float auth under OCRM-03-049-R

remainder auth under 94-1R-012-P + has expired

Owner of 18 Waterway
Mr. William M. Rogers
Waterway Island Real Estate I LC
c/o Sheppard Construction
859-C Coleman Blvd.
Mt. Pleasant, SC 29464

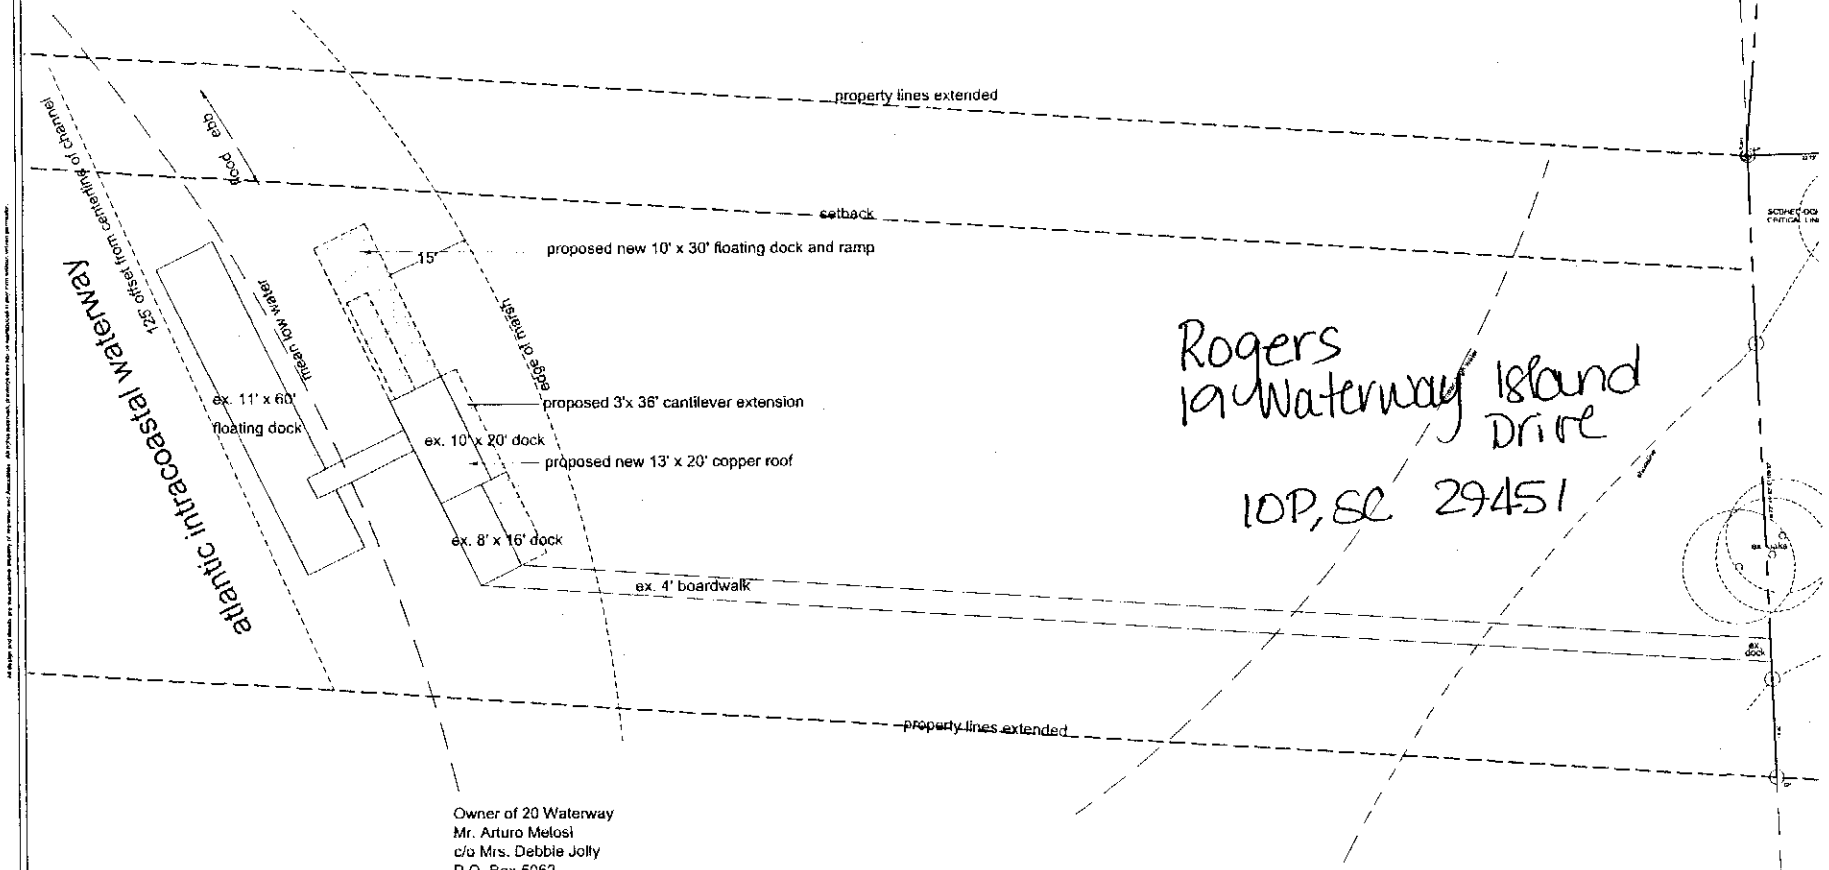

Owner of 20 Waterway
Mr. Arturo Melosi
c/o Mrs. Debbie Jolly
P.O. Box 5062
Greenville, SC 29606

Amendment
OCRM-03-049-R
Janet Rogers
William

NTS. Reduced for notice
scaled version avail at
OCRM office

D H E C

PROMOTE PROTECT PROSPER

C. Earl Hunter, Commissioner

Promoting and protecting the health of the public and the environment.

Request to Amend a Minor OCRM Critical Area Permit

FOR 19 WATERWAY ISLAND DR. IOP, SC

Name & Address: JANET A. ROGERS
P.O. BOX 730
ISLE OF PALMS, SC 29451-0730

Phone Number: (H) 843 886 9771 (C) 864 423 7223

Permit Number: OCRM-03-049-R EXP. MAR. 19, 2008

Please write a detailed description of the changes that you would like to make:

ADD 3FT X 36FT CANTILEVER EXTENSION TO STATIONARY DOCK
ADD 13FT X 20FT COPPER ROOF TO STATIONARY DOCK
ADD 10FT X 30FT FLOATING DOCK TO SIDE OF STATIONARY DOCK
SEE ENCLOSED DRAWINGS

Current Adjacent Property Owners (Must include current address):

(20 WATERWAY)
MR. ARTURO MELOSI
c/o MS DEBBIE JOLLY
P.O. BOX 5062
GREENVILLE, SC 29606

(18 WATERWAY)
MR. WILLIAM M. ROGERS
WATERWAY ISLAND REAL ESTATE LLC
c/o SHEPPARD CONSTRUCTION
859-C COLEMAN BLVD.
MT. PLEASANT, SC 29464

Please attach professional drawings depicting your changes, the affidavit of publication and the $100.00 amendment fee. (**Note: As of July 22, 2006, all permit and amendment requests must be accompanied by drawings produced by Registered Land Surveyors, Professional Engineers or Landscaped Architects, all of which must be licensed with the State of South Carolina. Each drawing must be stamped and signed by the licensed professional and must include their license or registration number as well as all required measurements and dimensions. Hand drawings will not be accepted; all drawings must be computer generated. Drawings prepared by marine contractors will no longer be accepted.)**

Please submit this request to:

Charleston Office: SCDHEC-OCRM
1362 McMillan Ave, Suite 400
Charleston, SC 29405

Beaufort Office: SCDHEC-OCRM
104 Parker Drive
Beaufort, SC 29906

Myrtle Beach Office: SCDHEC-OCRM
927 Shine Ave
Myrtle Beach, SC 29577

drakeford per ins info

RECEIVED
JAN 17 2007
DHEC-OCRM
CHARLESTON OFFICE

8/2006