SCDHEC OFFICE OF OCEAN AND COASTAL RESOURCE MANAGEMENT
PERMIT APPLICATION PUBLIC NOTICE

March 9, 2007

Permit Number: OCRM-07-824
Permit ID: 57859

The SCDHEC Office of Ocean and Coastal Resource Management has received an application for a permit for the alteration of a critical area. This application was submitted pursuant to the Coastal Zone Management Act (Act 123) of the 1977 South Carolina General Assembly. The application, in brief, is described as follows:

APPLICANT: Clarendon Farms Inc
C/o O'Quinn Marine Construction Inc
95 Sheppard Rd
Ladies Island SC 29907

LOCATION: On and adjacent to Whale Branch River at 80 Clarendon Plantation Dr, Burton, Beaufort County, South Carolina.
TMS#: R100-014-000-0013-0000.

WORK: The work as proposed will consists of constructing a private dock. The proposed structure will be 4'x210.93' of walkway with handrails leading to a 15'x15' fixed pierhead. To the left of the pierhead will be a 4'x30' ramp leading to 10'x15' floating dock. Off the right of the pierhead will be a 12'x13' 4 pile boatlift. The purpose for the dock is for the residents of the caretaker house, private recreational use.

This public notice is being distributed to all known interested persons and agencies to assist in developing facts on which a decision by OCRM can be based. Comments concerning the proposed work should be submitted in writing, setting forth sufficient detail to furnish a clear understanding of the reasons for support or opposition.

The decision to issue or deny a permit will be based on the individual merits of the application, the policies specified in the South Carolina Coastal Zone Management Act, and the considerations outlined in the State of South Carolina Coastal Zone Management Program. Interested parties who wish to be notified of final permit action must notify OCRM in writing of this request.

To assure review by OCRM, comments regarding this application must be received by OCRM on or before March 24, 2007.

PLEASE REPLY TO:

SCDHEC OFFICE OF OCEAN AND COASTAL RESOURCE MANAGEMENT
104 Parker Drive
Beaufort, South Carolina 29906

Please refer to P/N# OCRM-07-824

G J Madlinger, III Project Manager

m

SOUTH CAROLINA
GASQUE & ASSOCIATES, INC.
No. C00192
CERTIFICATE OF AUTHORIZATION

GASQUE & ASSOCIATES INC.

LAND SURVEYORS & PLANNERS

28 PROFESSIONAL VILLAGE CIRCLE, BEAUFORT, S.C.
P.O. BOX 1363, BEAUFORT, S.C.
PHONE (843) 522-1798

DISTANCES AND PLACEMENT OF DOCKS MUST BE VERIFIED BY CONTRACTOR

DRAWING NOT TO SCALE

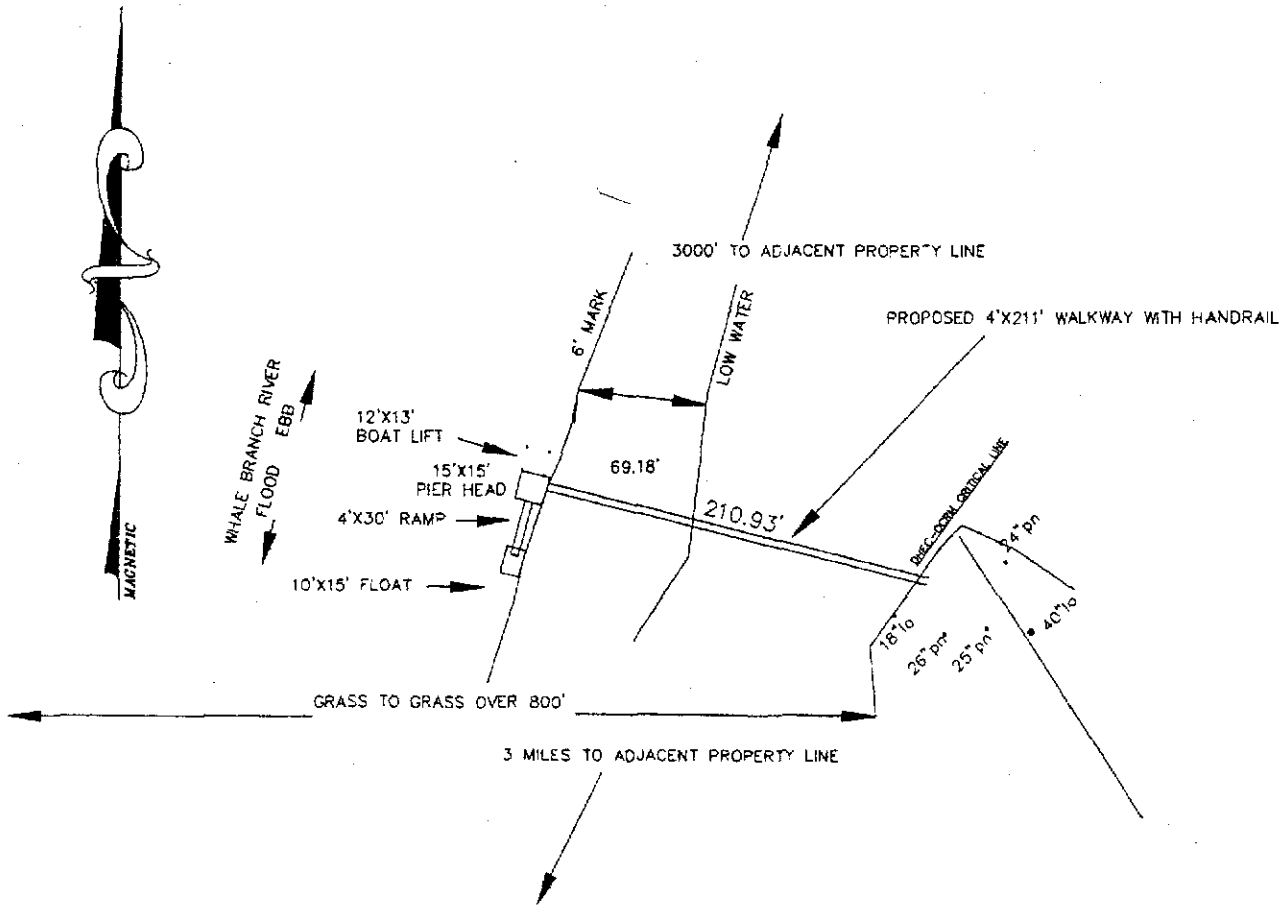

OCRM-07-824

DATE: 2/5/07

DAVID E. GASQUE, R.L.S.

3.1-07

JOB # 32983
FB #726/AE DSGN#3

APPLICANT: ACTIVITY; 100-014-17 CLARENDON PLANTATION 80 CLARENDON ROAD BEAUFORT S.C. 29904 ACTIVITY; PRIVATE RECREATIONAL DOCK	LOCATION; 80 CLARENDON ROAD COUNTY; BEAUFORT, SC. DATE; 2/5/07	ADJACENT PROPERTY OWNERS; 1. COMMANDING OFFICER BEAUFORT MCAS, P.O. BOX 55012 BEAUFORT S.C. 29904 2. WILLIAM C. HANNA PO BOX 4611, BEAUFORT S.C. 29904

SOUTH CAROLINA
GASQUE & ASSOCIATES, INC.
No. C00192
CERTIFICATE OF AUTHORIZATION

GASQUE & ASSOCIATES INC.
LAND SURVEYORS & PLANNERS

28 PROFESSIONAL VILLAGE CIRCLE, BEAUFORT, S.C.
P.O. BOX 1363, BEAUFORT, S.C.
PHONE (843) 522-1798

DISTANCES AND PLACEMENT OF DOCKS MUST BE VERIFIED BY CONTRACTOR

DRAWING NOT TO SCALE

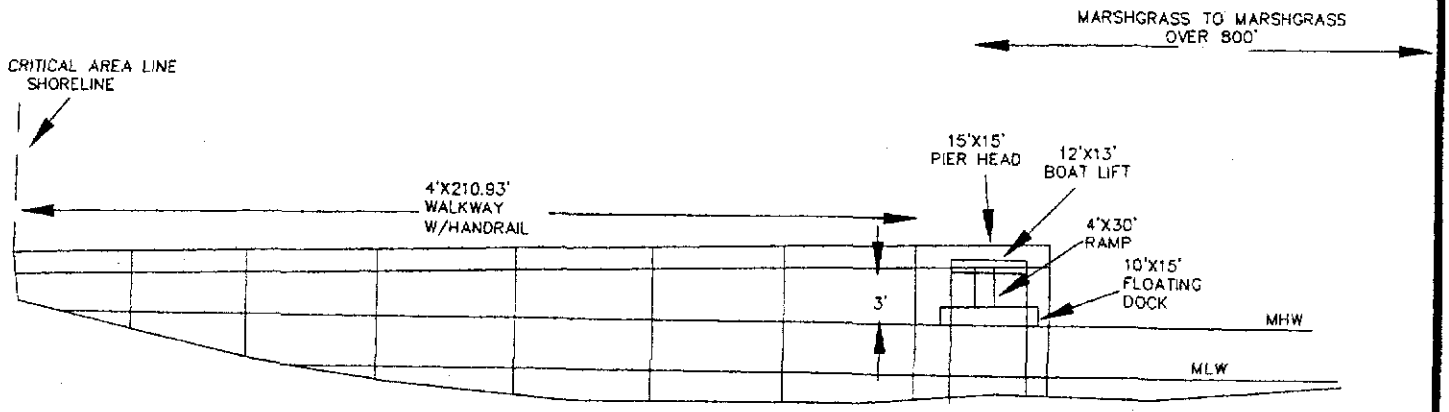

2-8-07

OCRM-07-824 DATE: 2/5/07 DAVID E. GASQUE, R.L.S. JOB # 32983 FB #726/AE DSGN#3

APPLICANT; ACTIVITY: 100-014-13 CLARENDON PLANTATION 80 CLARENDON ROAD BEAUFORT S.C. 29904 ACTIVITY; PRIVATE RECREATIONAL DOCK	LOCATION; 80 CLARENDON ROAD COUNTY; BEAUFORT, SC. DATE; 2/5/07	ADJACENT PROPERTY OWNERS; 1. COMMANDING OFFICER BEAUFORT MCAS, P.O. BOX 55012 BEAUFORT S.C. 29904 2. WILLIAM C. HANNA PO BOX 4611, BEAUFORT S.C. 29904

2005 COPYRIGHT BY:
ACCURATE MAPS & ATLAS, INC.

Central
BEAUFORT COUNTY, SC
MAP #1

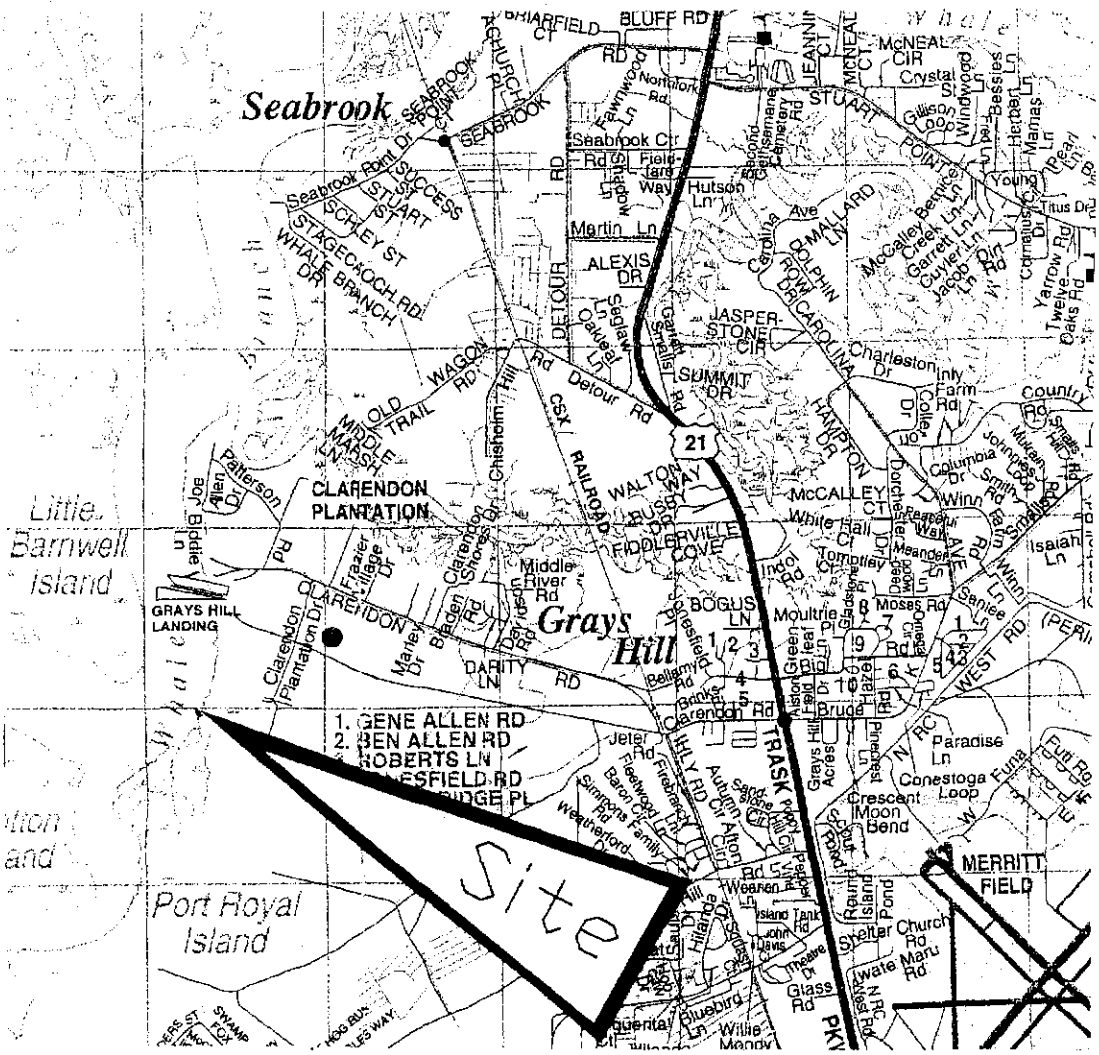

Take US 21(N). to Grayshill. At traffic signal turn left onto Clarendon Rd. Go approximately 4 miles and turn left onto Clarendon Plantation Drive. Follow until road intersects and turn right. The office will be a white building on the right. Contact Randy or Elizabeth for directions to site.

APPLICANT: Clarendon Farms ACTIVITY: Private residential Dock P/N # OCRM-07-824	LOCATION: 80 Clarendon Plantation Dr. COUNTY: Beaufort DATE: 2/15/07	ADJACENT PROPERTY OWNERS: 1. Commanding Officer Beaufort MCAS 2. William Hanna