SCDHEC OFFICE OF OCEAN AND COASTAL RESOURCE MANAGEMENT
PERMIT APPLICATION PUBLIC NOTICE

March 16, 2007

Permit Number: OCRM-06-566
Permit ID: 56901

The SCDHEC Office of Ocean and Coastal Resource Management has received an application for a permit for the alteration of a critical area. This application was submitted pursuant to the Coastal Zone Management Act (Act 123) of the 1977 South Carolina General Assembly. The application, in brief, is described as follows:

APPLICANT: Richard Smith
c/o Dr. H Wayne Beam
PO Box 11863
Columbia, SC 29211

LOCATION: On and adjacent to Parsonage Creek at 4330 Hwy 17 Bus Lot A, Murrells Inlet, Georgetown County, South Carolina.
TMS#: 41-0118-091-00-00.

WORK: The work as described and shown on attached plans, consists of constructing a floating dock. A 3' x 15' access ramp will lead to a 10' x 15' floating dock. To the left of the floating dock, a 10' x 14' covered boatlift is proposed. The work, as described, is for the applicant's private recreational use. **Please note** - the proposed activity is a candidate for the Army Corps of Engineers General Permit, 2006-10-001.

This public notice is being distributed to all known interested persons and agencies to assist in developing facts on which a decision by OCRM can be based. Comments concerning the proposed work should be submitted in writing, setting forth sufficient detail to furnish a clear understanding of the reasons for support or opposition.

The decision to issue or deny a permit will be based on the individual merits of the application, the policies specified in the South Carolina Coastal Zone Management Act, and the considerations outlined in the State of South Carolina Coastal Zone Management Program. Interested parties who wish to be notified of final permit action must notify OCRM in writing of this request.

To assure review by OCRM, comments regarding this application must be received by OCRM on or before March 31, 2007. For further information please contact the project manager for this activity, Tanitra S. Marshall at 843-238-4528.

PLEASE REPLY TO:

SCDHEC OFFICE OF OCEAN AND COASTAL RESOURCE MANAGEMENT
927 Shine Avenue
Myrtle Beach, South Carolina 29577

Please refer to P/N# OCRM-06-566

Marshall

Tanitra S. Marshall, Project Manager

m

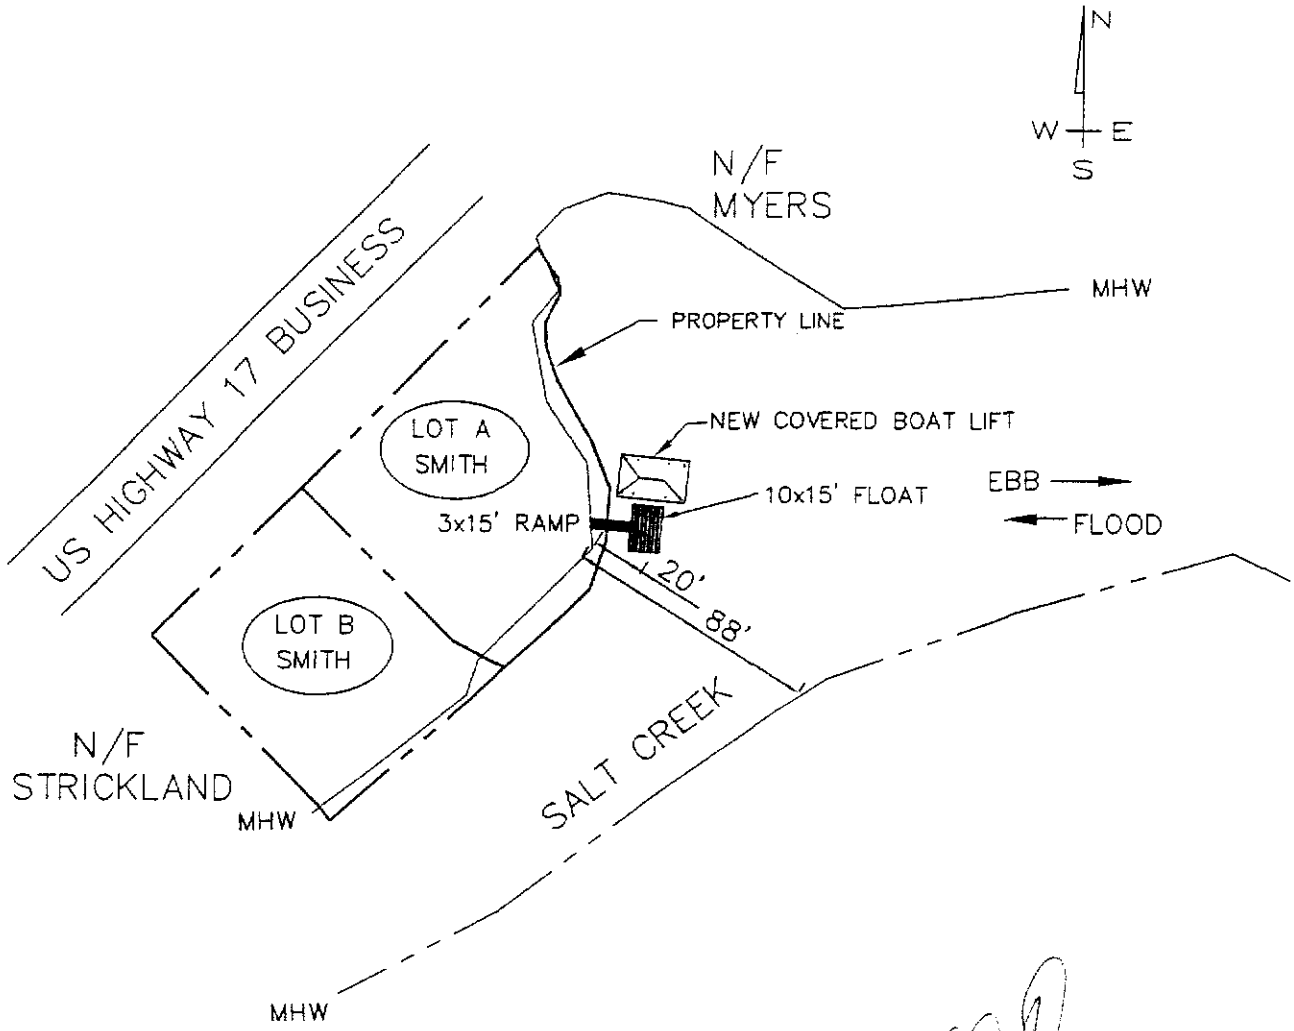

SITE PLAN

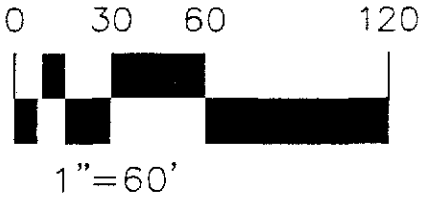

SOUTH CAROLINA
REGISTERED PROFESSIONAL ENGINEER
No. 13278
DAVID R. SIMMS

FOR PERMITTING ONLY
NOT FOR CONSTRUCTION

RECEIVED
DEC 20 2006
DHEC-OCRM
MYRTLE BEACH OFFICE

APPLICANT: RICHARD SMITH ACTIVITY: Construct Floating Dock, Ramp and Boat Lift P/N# OCRM-06-566	LOCATION: MURRELS INLET COUNTY: GEORGETOWN DATE: 11/9/2006	SHEET 2 OF 6

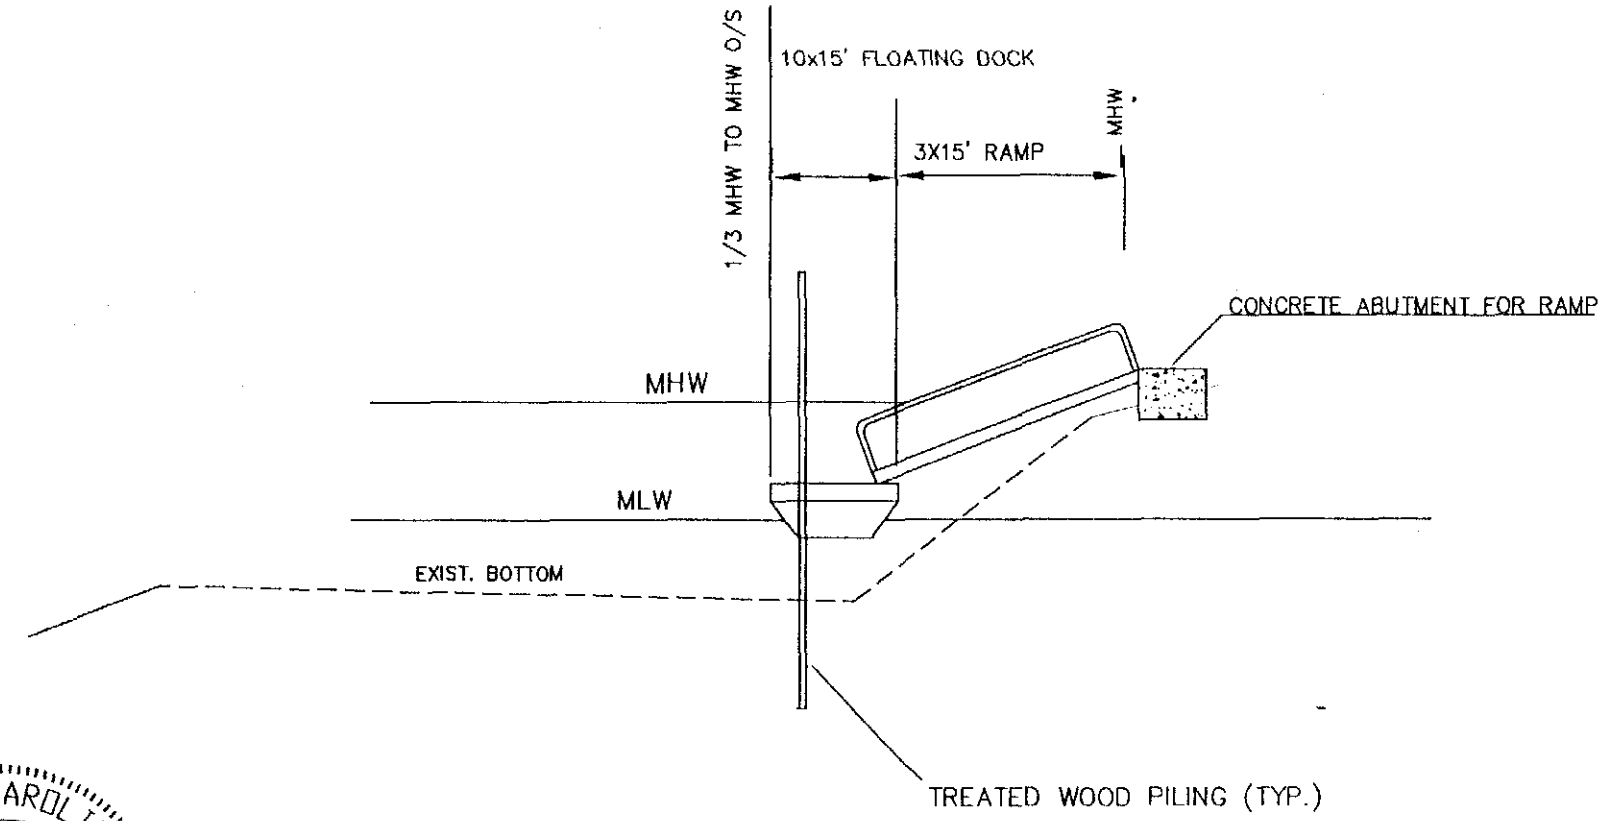

SOUTH CAROLINA
REGISTERED PROFESSIONAL ENGINEER
No. 13278
DAVID R. SIMMS

FOR PERMITTING ONLY
NOT FOR CONSTRUCTION

SECTION – FLOATING DOCK/RAMP

NTS

APPLICANT: RICHARD SMITH ACTIVITY: Construct Floating Dock, Ramp and Boat Lift P/N# OCRM-06-566	LOCATION: MURRELS INLET COUNTY: GEORGETOWN DATE: 11/9/2006	RECEIVED DEC 2 2006 D OCRM M ACH OFFICE SHEET 3 of 6

SOUTH CAROLINA
REGISTERED PROFESSIONAL ENGINEER
No. 13278
DAVID R. SIMMS

FOR PERMITTING ONLY
NOT FOR CONSTRUCTION

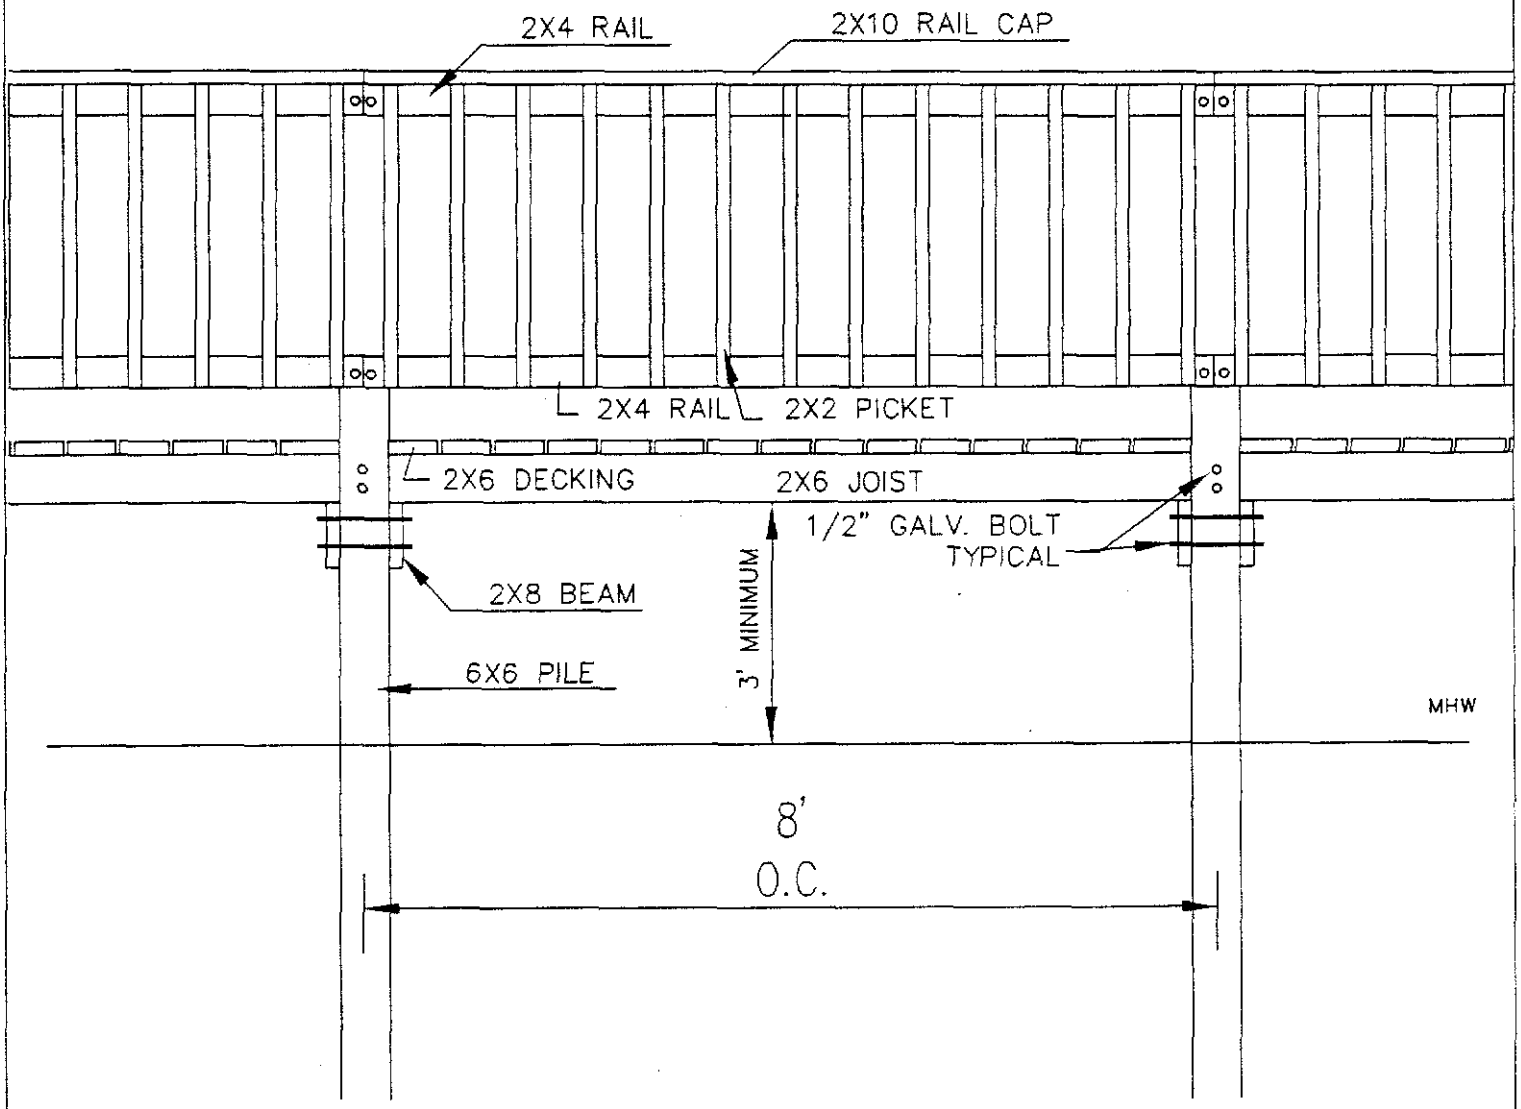

WALKWAY / PIER ELEVATION

NOT TO SCALE

RECEIVED
DEC 2 0 2006
DHEC-OCRM
MYRTLE BEACH OFFICE

APPLICANT: Smith ACTIVITY: Construct Floating Dock, Ramp and Boat Lift P/N# OCRM-06-566	LOCATION: Socastee Township COUNTY: HORRY DATE: 2/28/06	SHEET 4 of 6

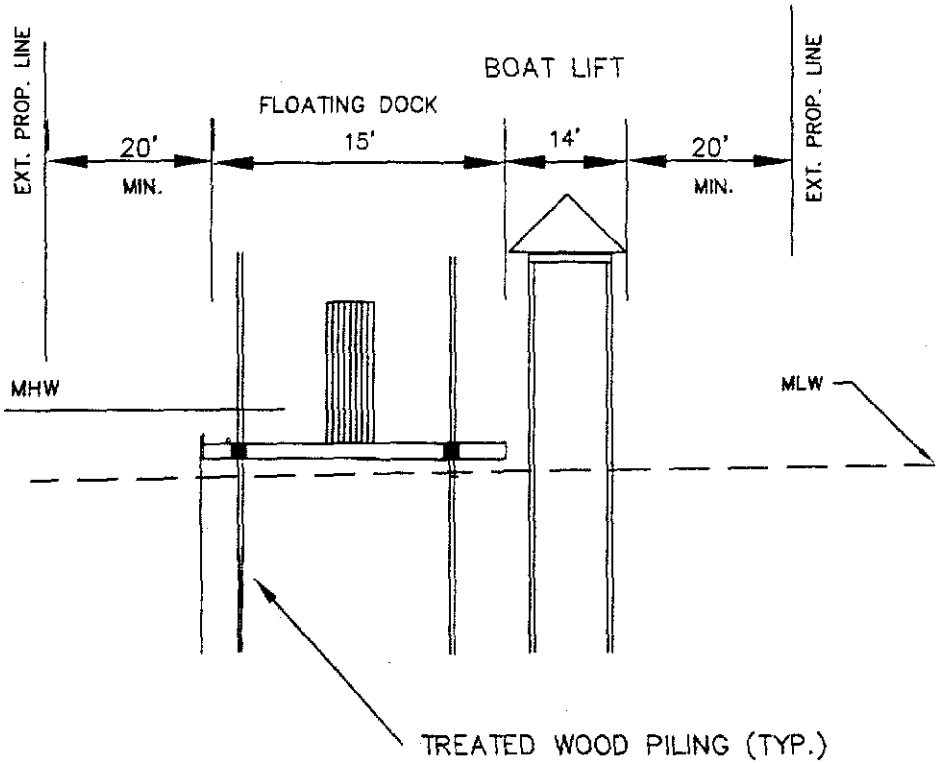

SECTION – FLOATING DOCK/RAMP/ LIFT

NTS

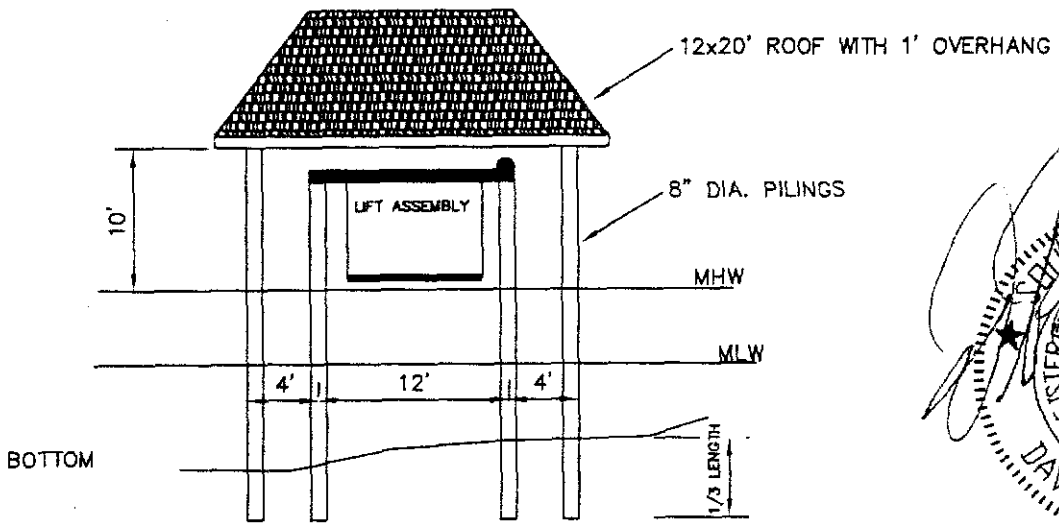

SECTION – COVERED BOAT LIFT

NTS

SOUTH CAROLINA REGISTERED PROFESSIONAL ENGINEER No. 13278 DAVID R. SIMMS

FOR PERMITTING ONLY
NOT FOR CONSTRUCTION

APPLICANT: RICHARD SMITH ACTIVITY: Construct Floating Dock, Ramp and Boat Lift OCRM-06-566	LOCATION: MURRELS INLET COUNTY: GEORGETOWN DATE: 11/9/2006	RECEIVED DEC 2 . 2006 DHEC-OCRM MYRTLE BEACH OFFICE SHEET6 of 6