D H E C

PROMOTE PROTECT PROSPER

C. Earl Hunter, Commissioner

Promoting and protecting the health of the public and the environment.

PUBLIC NOTICE
AMENDMENT REQUEST

The permittee for P/N# **OCRM-05-131-E, Richard Doscher**, has requested an amendment to that issued permit. Specifically, the applicant proposes to add a 3' x 12' catwalk leading to a 12' x 12', four-pile boatlift, ebbside of the walkway. The proposed amendment is for modifications to a private, recreational dock on and adjacent to the Stono River at 1439 South Edgewater Drive, Charleston, Charleston County, South Carolina.

Written comments will be received on this amendment request until August 25, 2008 at the address listed below. For further information please contact the project manager, Josh Young, 843-953-0257.

August 15, 2008

SOUTH CAROLINA DEPARTMENT OF HEALTH AND ENVIRONMENTAL CONTROL
Ocean and Coastal Resource Management
Charleston Office · 1362 McMillan Avenue, Suite 400 · Charleston, SC 29405
Phone: 843-953-0200 · Fax: 843-953-0201 · www.scdhec.gov

Josh Y.

ADJOINING PROPERTY OWNERS:
1. JOHN G. BLACKBURN – LOT 9
2. INEZ R. BRABHAM – LOT 11

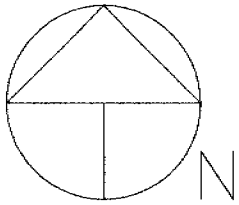

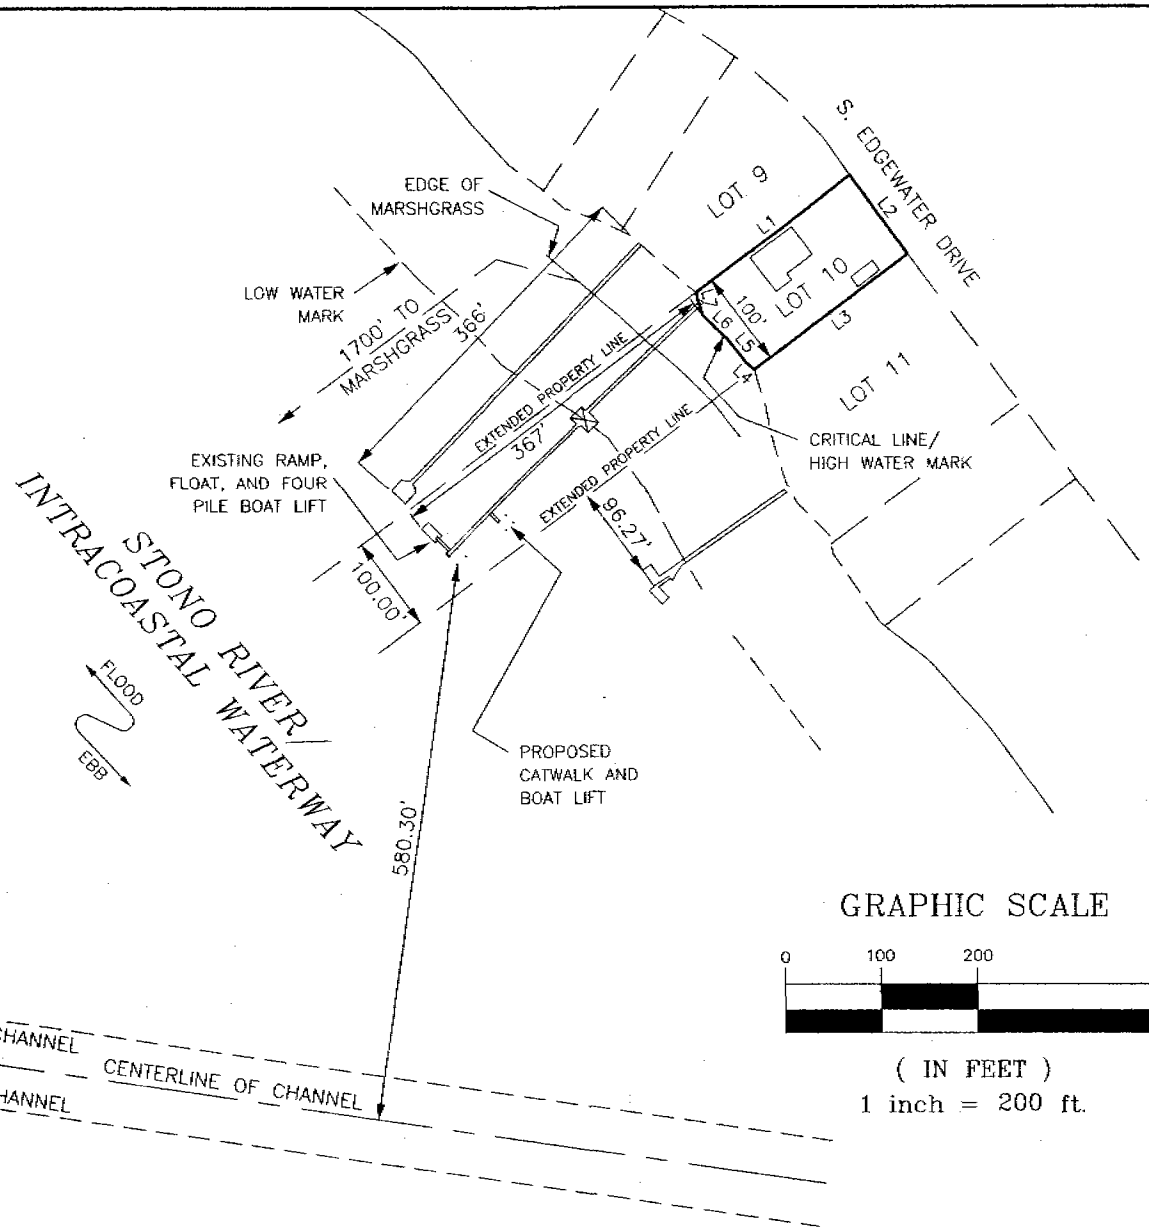

NUMBER	DIRECTION	DISTANCE
L1	N 53°08'24" E	200.00'
L2	S 36°51'36" E	100.00'
L3	S 53°08'24" W	200.00'
L4	N 47°23'37" W	10.48'
L5	N 38°37'09" W	33.69'
L6	N 46°50'09" W	33.29'
L7	N 16°18'10" W	24.82'

GRAPHIC SCALE

0 100 200 400

(IN FEET)
1 inch = 200 ft.

SOUTH CAROLINA REGISTERED NO. 11771 PROFESSIONAL LAND SURVEYOR ROBERT L. FRANK

AMENDMENT - OCRM-05-131-E

APPLICATION BY: RICHARD DOSCHER	LOCATION	SHT. NAME	SHT. NO.
ADDRESS: 1439 S. EDGEWATER DR.	A PROPOSED MODIFICATION TO AN EXISTING RECREATIONAL DOCK AT 1439 S. EDGEWATER DR. ST. ANDREWS PARISH CHARLESTON COUNTY SOUTH CAROLINA	FULL PLAN VIEW	4 OF 5
DATE: JUNE 12, 2008			
REVISED: AUGUST 1, 2008			

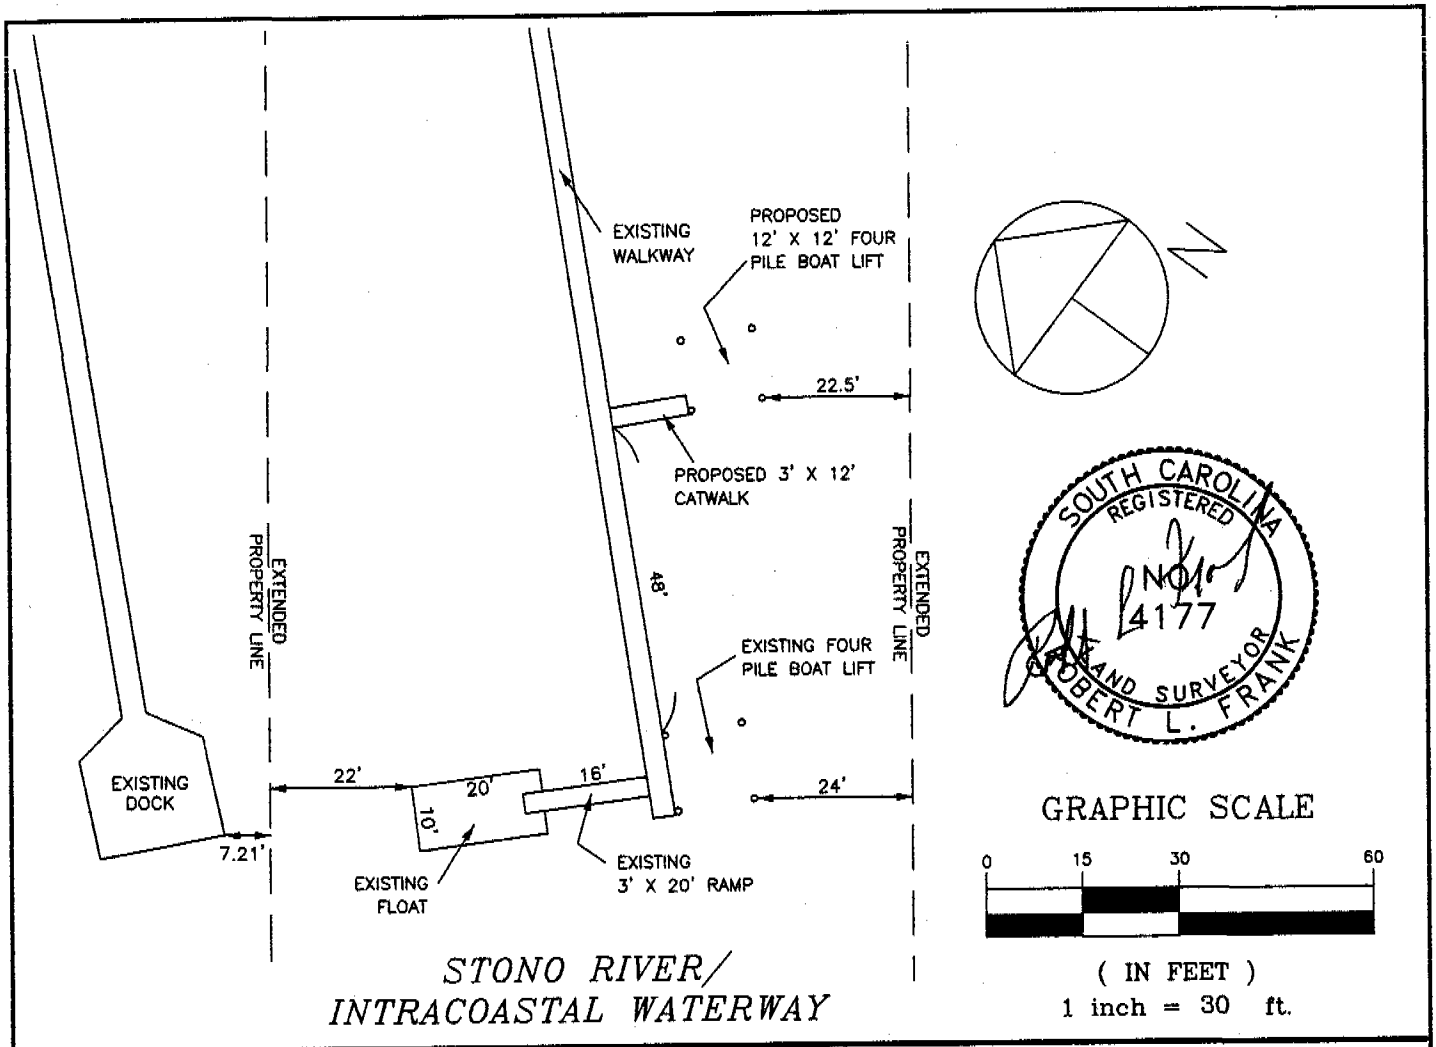

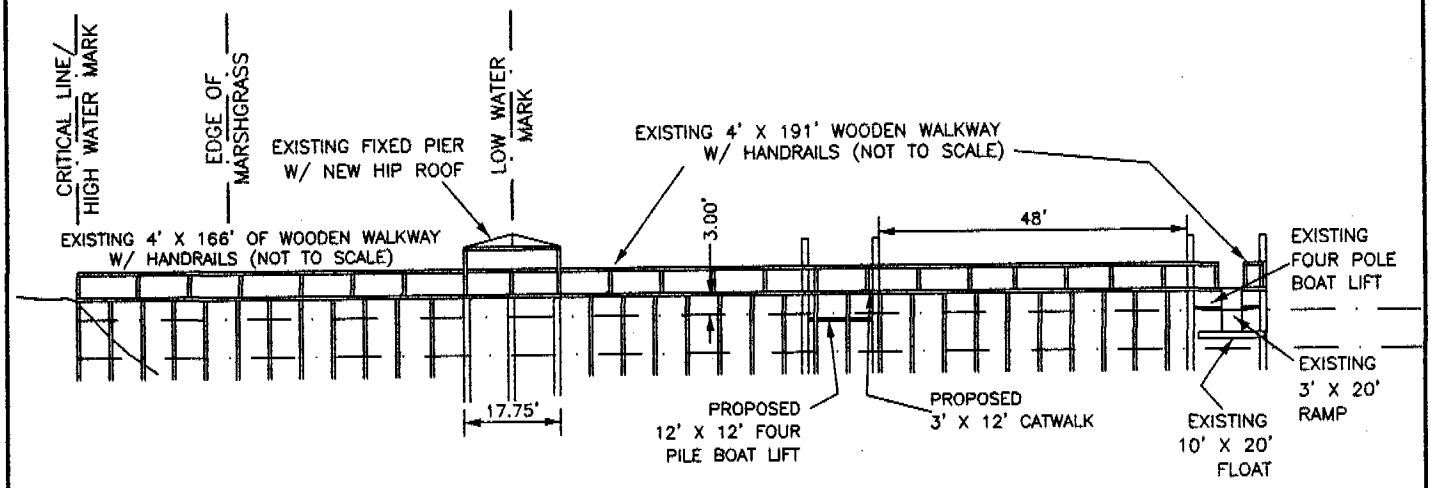

ADJOINING PROPERTY OWNERS:
1. JOHN G. BLACKBURN – LOT 9
2. INEZ R. BRABHAM – LOT 11

APPLICATION BY: RICHARD DOSCHER ADDRESS: 1439 S. EDGEWATER DR. DATE: JUNE 12, 2008 REVISED: AUGUST 1, 2008	LOCATION A PROPOSED MODIFICATION TO AN EXISTING RECREATIONAL DOCK AT 1439 S. EDGEWATER DR. ST. ANDREWS PARISH CHARLESTON COUNTY SOUTH CAROLINA	SHT. NAME PLAN AND PROFILE	SHT. NO. 5 OF 5

Amendment-OCRM-05-131-E