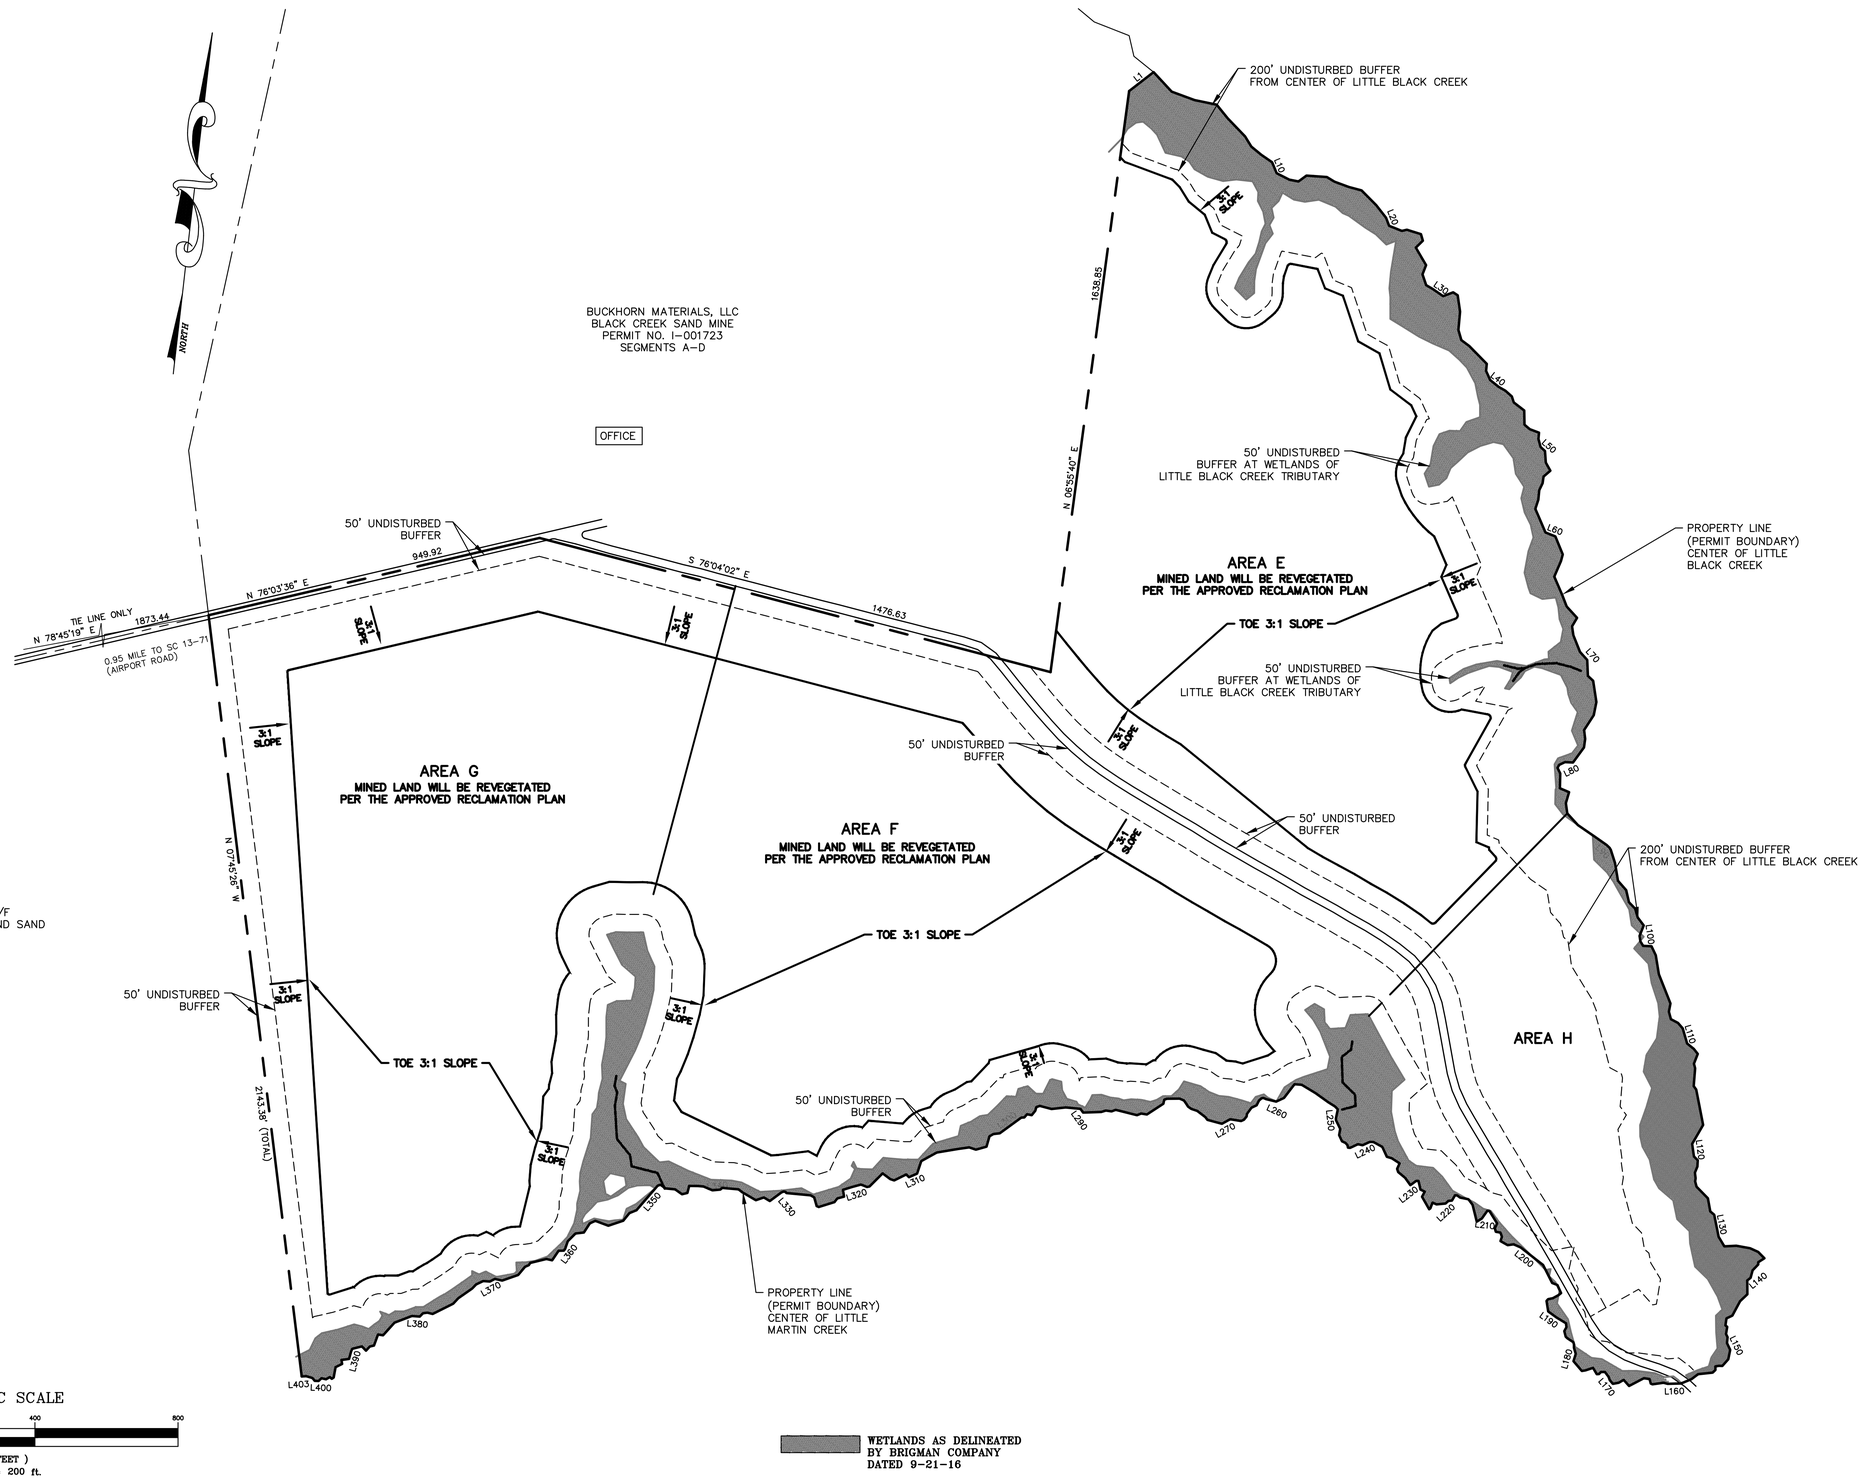

REVISIONS

Description	Date	By

Kennedy Consulting Services, LLC
Craig Kennedy, P.G.
KCS
Office: 403 Seaside Ct., Lexington, SC 29072 Tel. 803.399.1133 • Cell 803.960.2562
Mail: P.O. Box 364 Irmo, SC 29063 • craigkennedy.KCS@gmail.com

Reclamation Map
Black Creek Mine
Modification 16-1
Prepared for
Buckhorn Materials, LLC

Project No.: KCS -16-75
Date: 11-1-16
Approved by: RCK
Drawn by: DLH
Scale: 1"=200'
Map No.: KCS -

Sheet No. 2 of 2