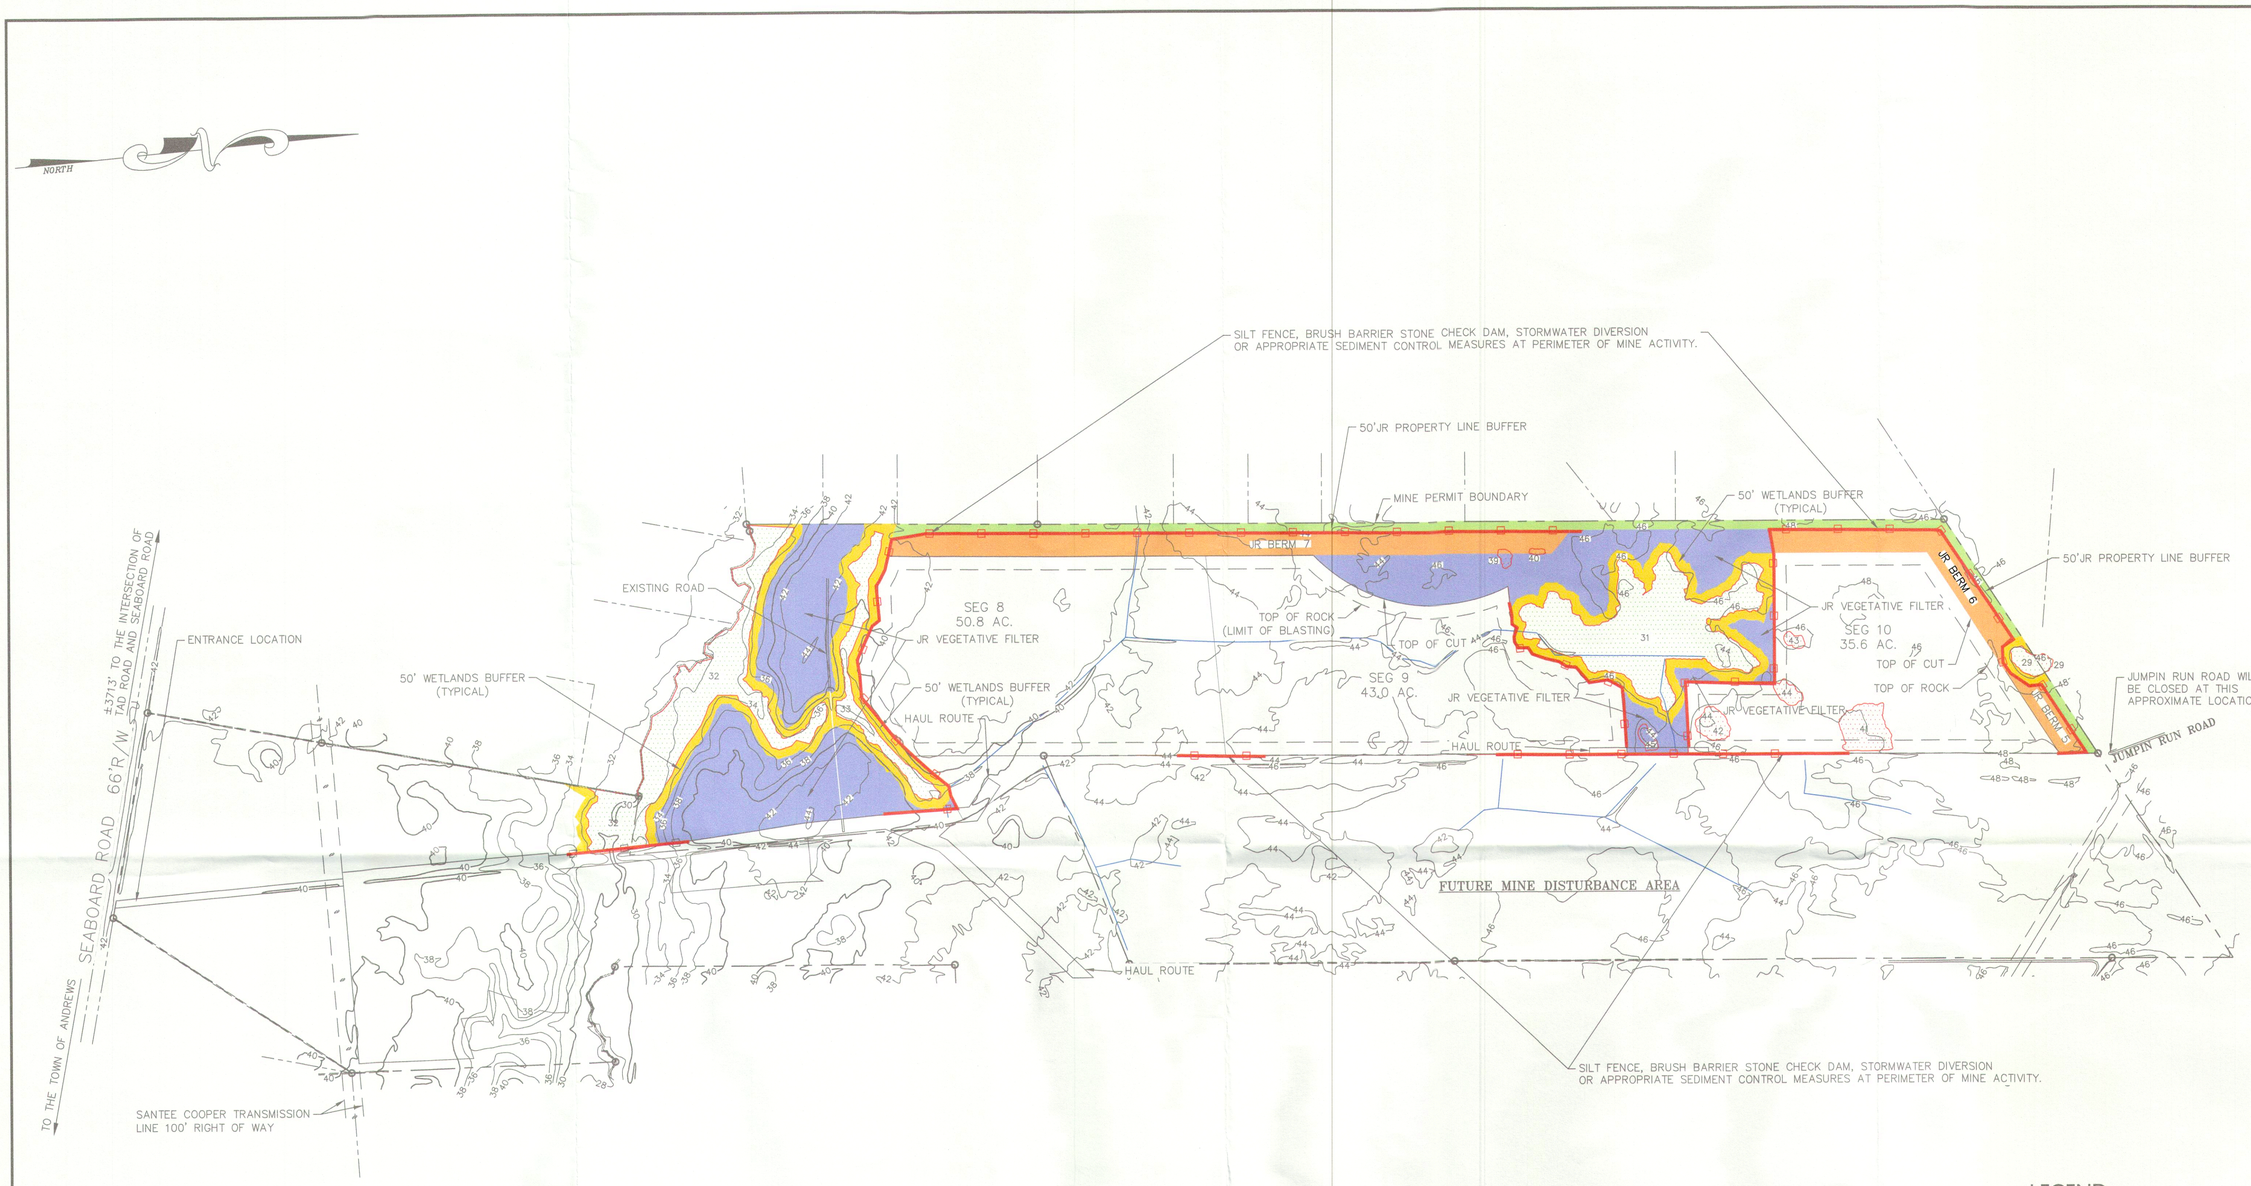

LEGEND

AFFECTED AREAS (LAND DISTURBED BY MINE ACTIVITY)

- PIT, PROCESS PLANT, HAUL ROADS & SHOP
- BERMS
- VEGETATIVE FILTERS
- WETLANDS TO BE MINED
- WETLAND ID NUMBER (2)

BUFFERS (PROTECTED LAND)

- PROPERTY BUFFERS
- ARCHAEOLOGICAL SITE
- PROTECTED WETLAND BUFFERS
- PROTECTED WETLANDS (6)
- CONTOUR (2' INTERVAL) (40)

GRAPHIC SCALE

400 0 200 400 800 1600

(IN FEET)
1 inch = 400 ft.

REVISIONS

Description	Date	By

Kennedy Consulting Services, LLC
Craig Kennedy, P.G.
KCS
Office: 403 Seaside court Lexington, SC 29072 Tel. 803.399.1133 • Cell 803.960.2562
Mail: P.O. Box 364 Irmo, SC 29063 • craigkennedy.KCS@gmail.com

RDA, LLC
Erosion & sediment control plan for Jumpin Run Tract
Prepared for
RDA, LLC
Anderson Township, Williasburg County .. South Carolina

Project No.: KCS 16-88
Date: 01-24-17
Approved by: RCK
Drawn by: B.C.
Scale: 1"=400'

Sheet No. 3 of 3