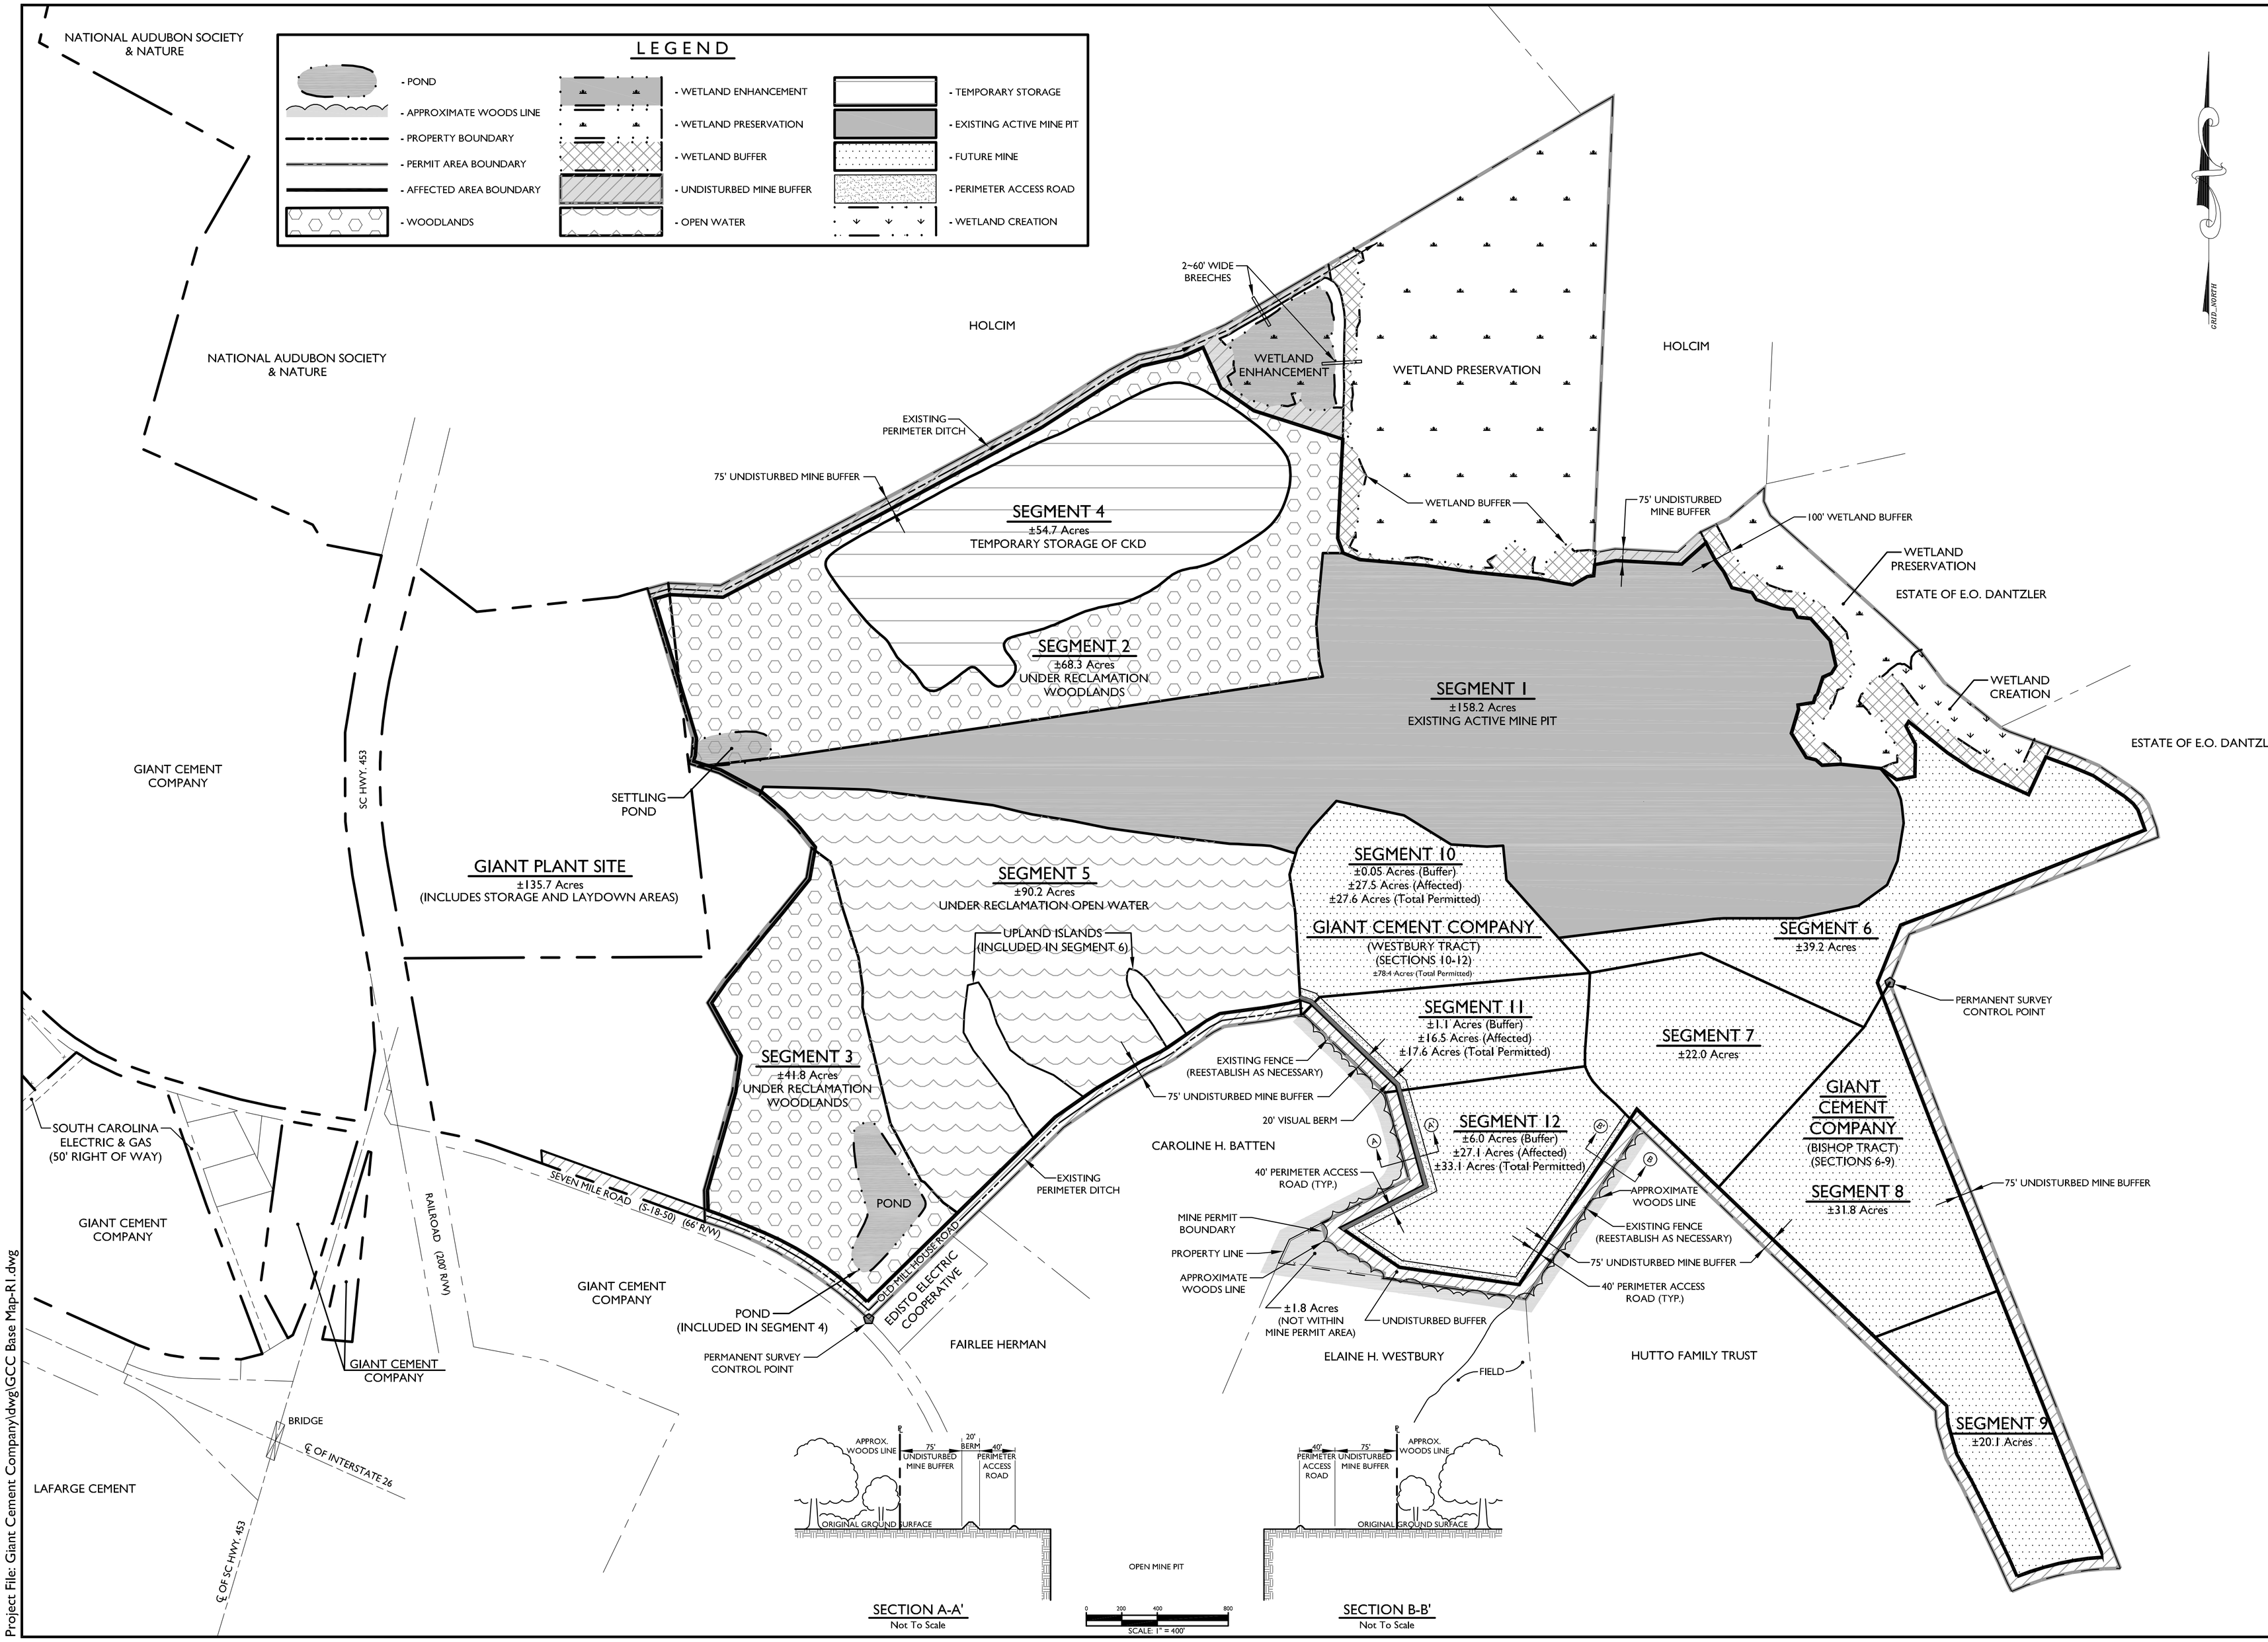

Project File: Giant Cement Company\dwg\GCC Base Map-R1.dwg

REVISIONS

No.	Description	Date	By

Kennedy Consulting Services, L.L.C.
Craig Kennedy, P.G.
KCS
Office: 664 Townes Road Columbia, SC 29210 Tel. 803.772.6677 • Cell 803.960.2562
Mail: P.O. Box 364 Irmo, SC 29063 • craigkennedy.KCS@gmail.com

Mine Map

Prepared for

GIANT CEMENT COMPANY

SC Hwy. 453 and Seven Mile Road (S-18-50) ~ Harleyville ~ Dorchester County ~ South Carolina

Project No.:	09-05
Date:	7/20/09
Approved by:	RCK
Drawn by:	CAD
Scale:	1"=400'
Map No.:	09-05-02

Sheet No. 2 of 3