THIS DOCUMENT AND ALL REPRODUCIBLE COPIES OF THIS DOCUMENT ARE THE PROPERTY OF WARD EDWARDS, INC. REPRODUCTION OR ALTERATIONS OF THIS DRAWING WITHOUT THE WRITTEN CONSENT OF WARD EDWARDS, INC. IS NOT PERMITTED.

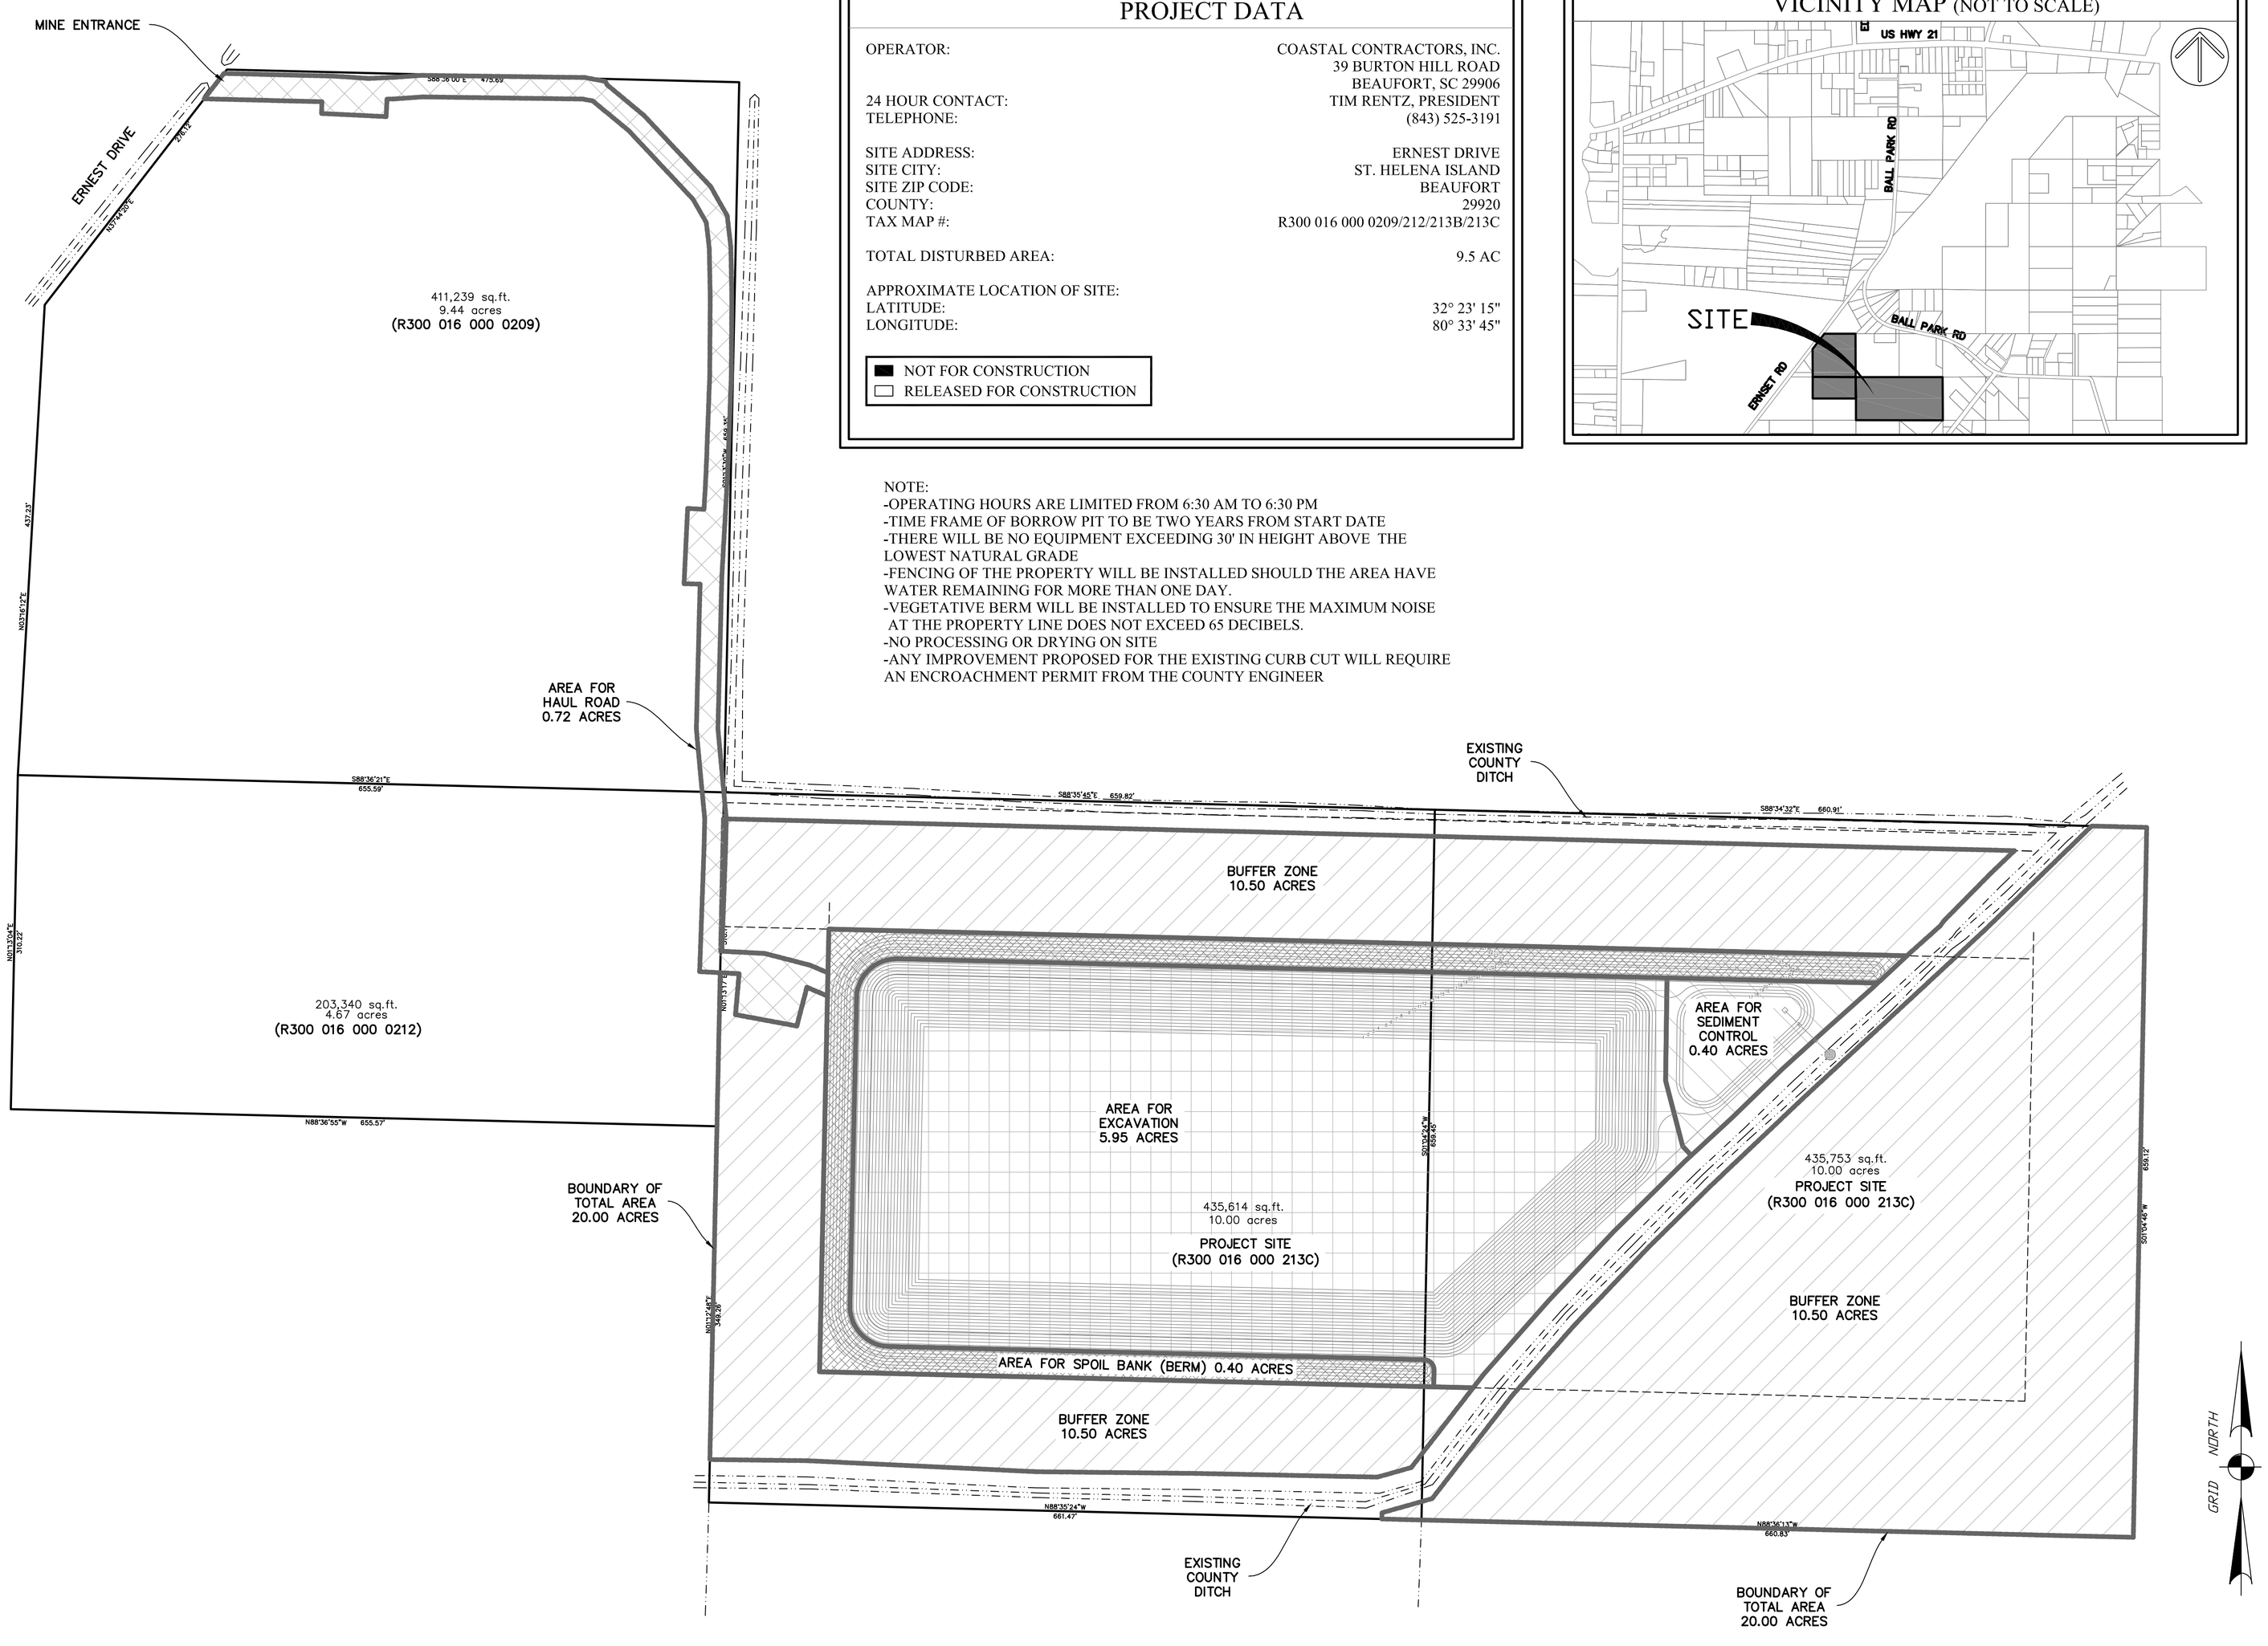

PROJECT DATA

OPERATOR:	COASTAL CONTRACTORS, INC. 39 BURTON HILL ROAD BEAUFORT, SC 29906
24 HOUR CONTACT:	TIM RENTZ, PRESIDENT
TELEPHONE:	(843) 525-3191
SITE ADDRESS:	ERNEST DRIVE
SITE CITY:	ST. HELENA ISLAND
SITE ZIP CODE:	BEAUFORT
COUNTY:	29920
TAX MAP #:	R300 016 000 0209/212/213B/213C
TOTAL DISTURBED AREA:	9.5 AC
APPROXIMATE LOCATION OF SITE:	
LATITUDE:	32° 23' 15"
LONGITUDE:	80° 33' 45"

■ NOT FOR CONSTRUCTION
□ RELEASED FOR CONSTRUCTION

NOTE:
-OPERATING HOURS ARE LIMITED FROM 6:30 AM TO 6:30 PM
-TIME FRAME OF BORROW PIT TO BE TWO YEARS FROM START DATE
-THERE WILL BE NO EQUIPMENT EXCEEDING 30' IN HEIGHT ABOVE THE LOWEST NATURAL GRADE
-FENCING OF THE PROPERTY WILL BE INSTALLED SHOULD THE AREA HAVE WATER REMAINING FOR MORE THAN ONE DAY.
-VEGETATIVE BERM WILL BE INSTALLED TO ENSURE THE MAXIMUM NOISE AT THE PROPERTY LINE DOES NOT EXCEED 65 DECIBELS.
-NO PROCESSING OR DRYING ON SITE
-ANY IMPROVEMENT PROPOSED FOR THE EXISTING CURB CUT WILL REQUIRE AN ENCROACHMENT PERMIT FROM THE COUNTY ENGINEER

VICINITY MAP (NOT TO SCALE)

SOUTH CAROLINA
WARD EDWARDS, INC.
No. C00152
CERTIFICATE OF AUTHORIZATION

NO.	DESCRIPTION	DATE
7		
6		
5		
4		
3		
2		
1	PLAN REVISIONS	

WARD EDWARDS
ENGINEERING • PLANNING • SCIENCE • SURVEYING
P.O. BOX 381
BLUFFTON, SOUTH CAROLINA 29910
PH (866) 837-5250 / FAX (843) 837-2558
WWW.WARDEDWARDS.COM
BLUFFTON, SC • BEAUFORT, SC • SAVANNAH, GA

ERNEST DRIVE BORROW PIT
BEAUFORT COUNTY, SOUTH CAROLINA

COASTAL CONTRACTORS, INC
Beaufort, South Carolina

MINE MAP - AFFECTED AREA PLAN

☑ NOT FOR CONSTRUCTION
☐ RELEASED FOR CONSTRUCTION

PROJECT #:	080175
DATE:	01/20/09
DESIGNED BY:	GAB
CHECKED BY:	WGP
SCALE:	1"=80'

SHEET
MAP.01

IF THIS SHEET IS LESS THAN 22" X 34" IT IS A REDUCED PRINT. SCALE ACCORDINGLY