| | ACRES |
|---|---|
| TOTAL PROPERTY ACREAGE | 100.70 |
| MINE/EXCAVATION ACREAGE | 55.00 |
| HAUL ROADS/STOCKPILES | 9.00 |
| SEDIMENT CONTROL POND | 0.50 |
| TOTAL AFFECTED ACREAGE | 64.50 |
| WETLAND IMPACT | 0.00 |

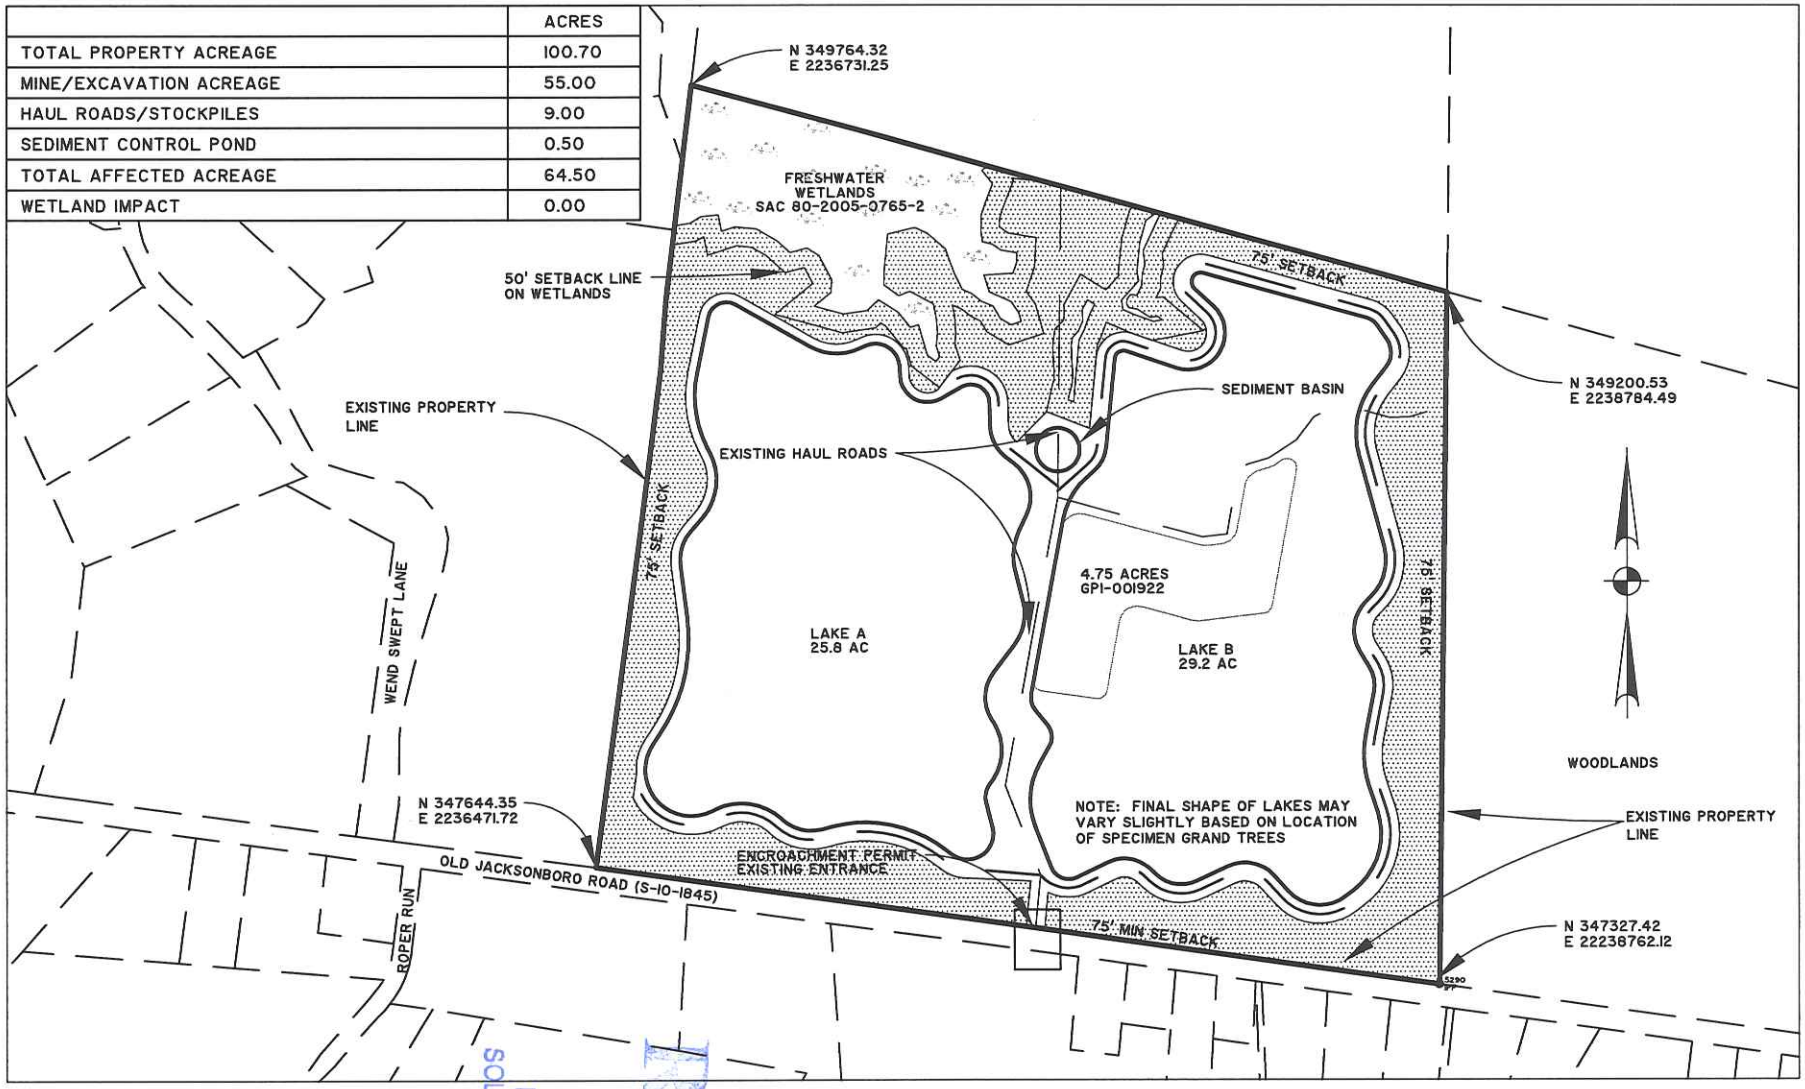


# MINE MAP

SCALE: 1" = 500'

0 250 500 1000

SHEET 4 OF 6

PROPOSED ACTIVITY:
MINING
COUNTY: CHARLESTON
LOCATION: OLD JACKSONBORO ROAD

APPLICANT:
LAUREL OAKS PLANTATION LLC
DATE: 12/21/09

RECEIVED
JAN 15 2010
DIVISION OF MINING & SOLID WASTE MANAGEMENT
BL&WM

N:\18016\dwg\Laurel Oak Plantation\Permits\55 Acre Mine\P04-Mine Map.dwg - Dec 18, 2009 - 1:00:56 PM